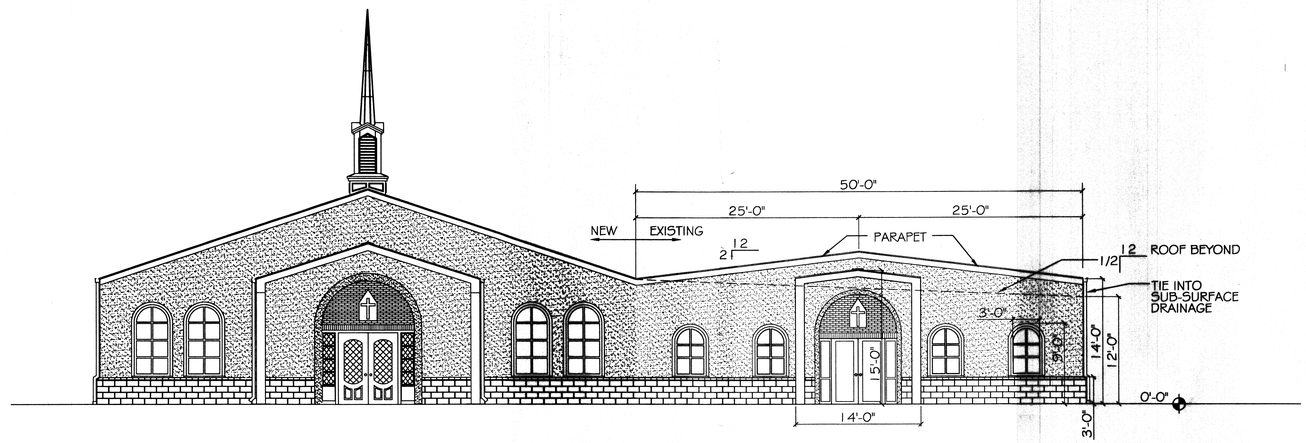

EXISTING FRONT-EAST ELEVATION

SCALE: 1/8"=1'

NEW FRONT-EAST ELEVATION

SCALE: 1/8"=1'

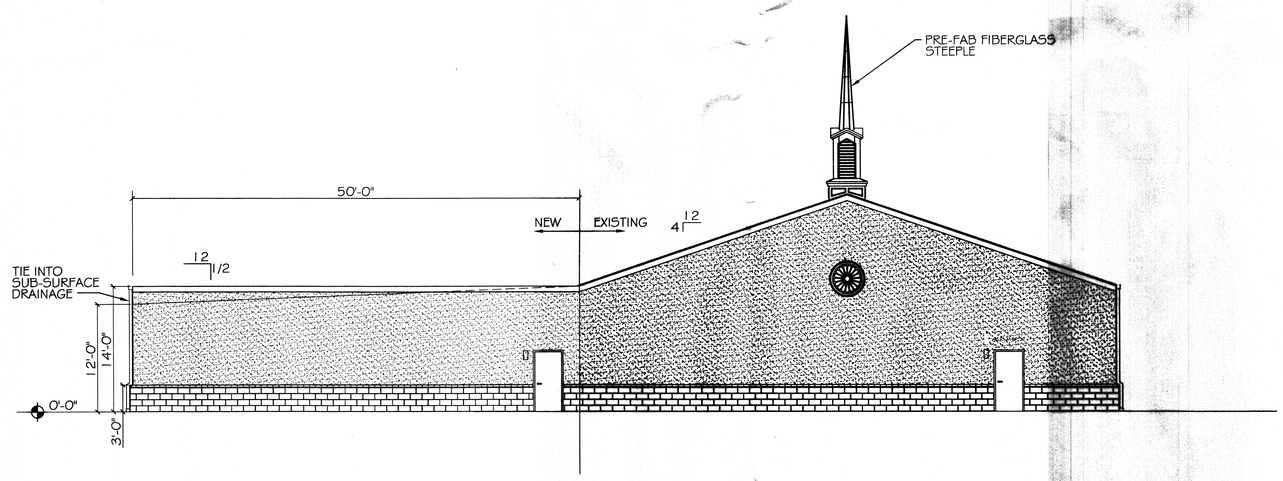

REAR-WEST ELEVATION

SCALE: 1/8"=1'

432476
REVIEWED FOR
STATE FIRE MARSHAL
AS PER REVIEW LETTER
BY: WILLIAM D. JONES, ARCHITECT, CBO

DAMMON ENGINEERING INC
Architects & Engineers

dammonengineering.com
dammon@bellsouth.net
PHONE: 985-649-5832
FAX: 985-641-5950

CHIEF ENGINEER: EMMETT DAMMON, P.E.
CHIEF ARCHITECT: KEVIN J. KINCHEN
554 OLD SPANISH TRAIL
SLIDELL, LA 70458

TABERNACLE BAPTIST CHURCH
NEW FELLOWSHIP HALL

2445 FOURTH STREET
SLIDELL, LA 70458

JOB No: 2171 DATE: 04-30-2013

DRAWN BY: JCT CHECKED BY: CD

The above drawings and specifications, designs and arrangements shown on these drawings, and no part thereof, are the property of Dammon Engineering, and no part of the same may be copied, disclosed to others, or used in connection with any work or project other than the specified project for which they have been prepared and delivered, without written consent of Dammon Engineering. Visual contact with these drawings or specifications shall constitute conclusive evidence of acceptance of these restrictions.

REVISIONS

#	DESCRIPTION	DATE

KEVIN J. KINCHEN
Reg. No. 5580
STATE OF LOUISIANA
REGISTERED ARCHITECT
5/6/13

EXTERIOR ELEVATIONS

SHEET No: 8 OF 13

A2