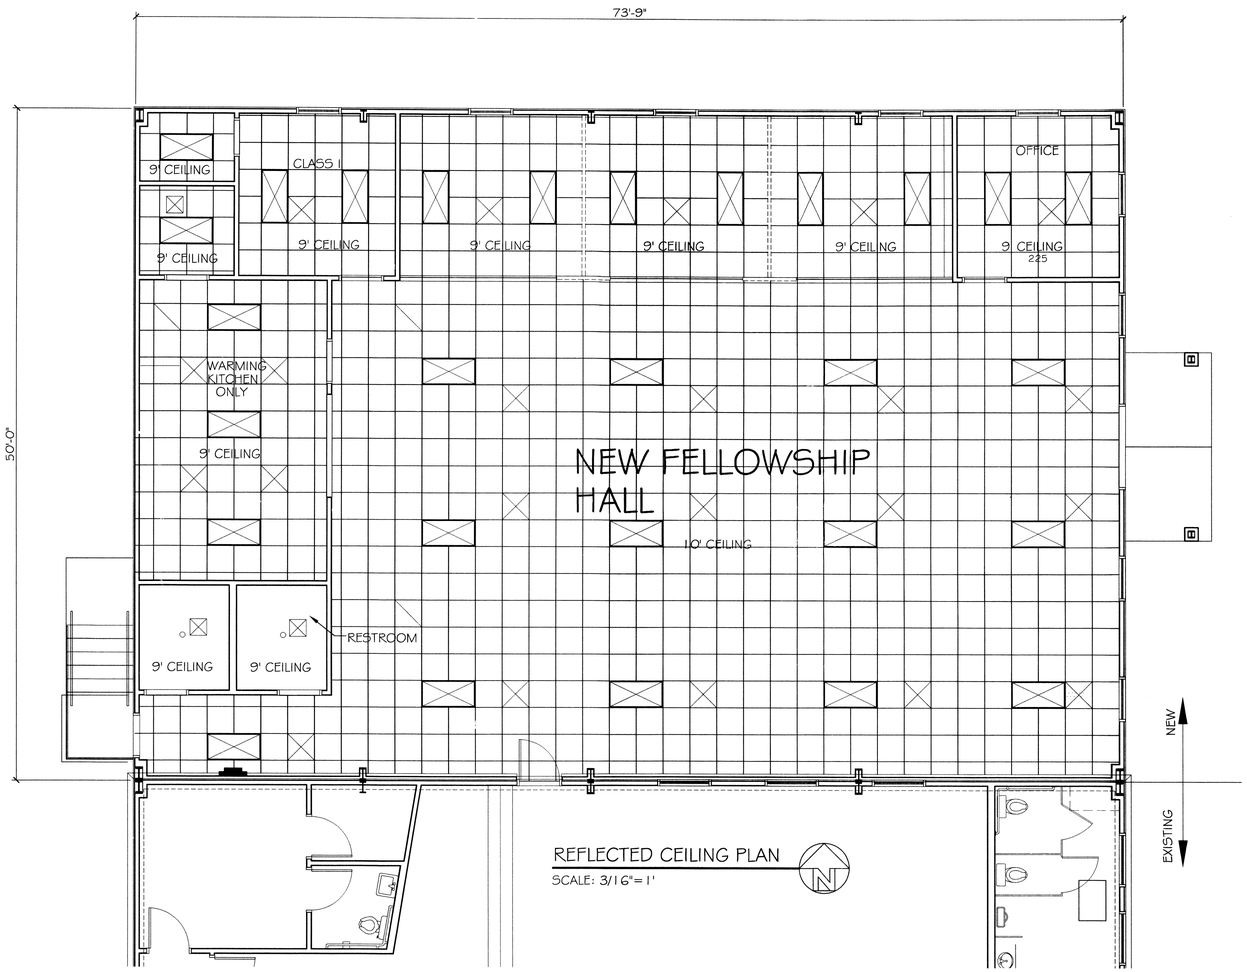

REFLECTED CEILING PLAN

SCALE: 3/16" = 1'

432476

REVIEWED FOR
STATE FIRE MARSHAL
AS PER REVIEW LETTER
BY: WILLIAM D. JONES, ARCHITECT, CBO

DAMMON ENGINEERING INC.
Architects & Engineers

CHIEF ENGINEER: EMMETT DAMMON, P.E.
CHIEF ARCHITECT: KEVIN KINCHEN
554 OLD SPANISH TRAIL
SLIDELL, LA 70458

dammonengineering.com
dammoneng@bellsouth.net
PHONE: 985-649-5353
FAX: 985-641-5959

TABERNACLE BAPTIST CHURCH
NEW FELLOWSHIP HALL

2445 FOURTH STREET
SLIDELL, LA 70458

JOB No:	2171	DATE: 04-30-2013
DRAWN BY:	JCT	CHECKED BY: CD

The above drawings and specifications, designs and ideas herein are the property of Dammon Engineering and are hereby legally protected against copyright infringement. Any reproduction, or use of these designs, specifications or ideas, or any part thereof, for purposes not specifically related to this specific project, for which the fees have been paid, without the written consent of Dammon Engineering, is a violation of the copyright laws and will be prosecuted to the full extent of the law. Dammon Engineering, Inc. reserves the right to withdraw the right of any person or firm to use these drawings and specifications for any purpose, if in the opinion of Dammon Engineering, Inc. such use is in violation of these restrictions.

REVISIONS

#	DESCRIPTION	DATE

KEVIN J. KINCHEN
Reg. No. 5550
STATE OF LOUISIANA
REGISTERED ARCHITECT

5/6/13

REFLECTED CEILING PLAN

SHEET No: 9 OF 13

A3