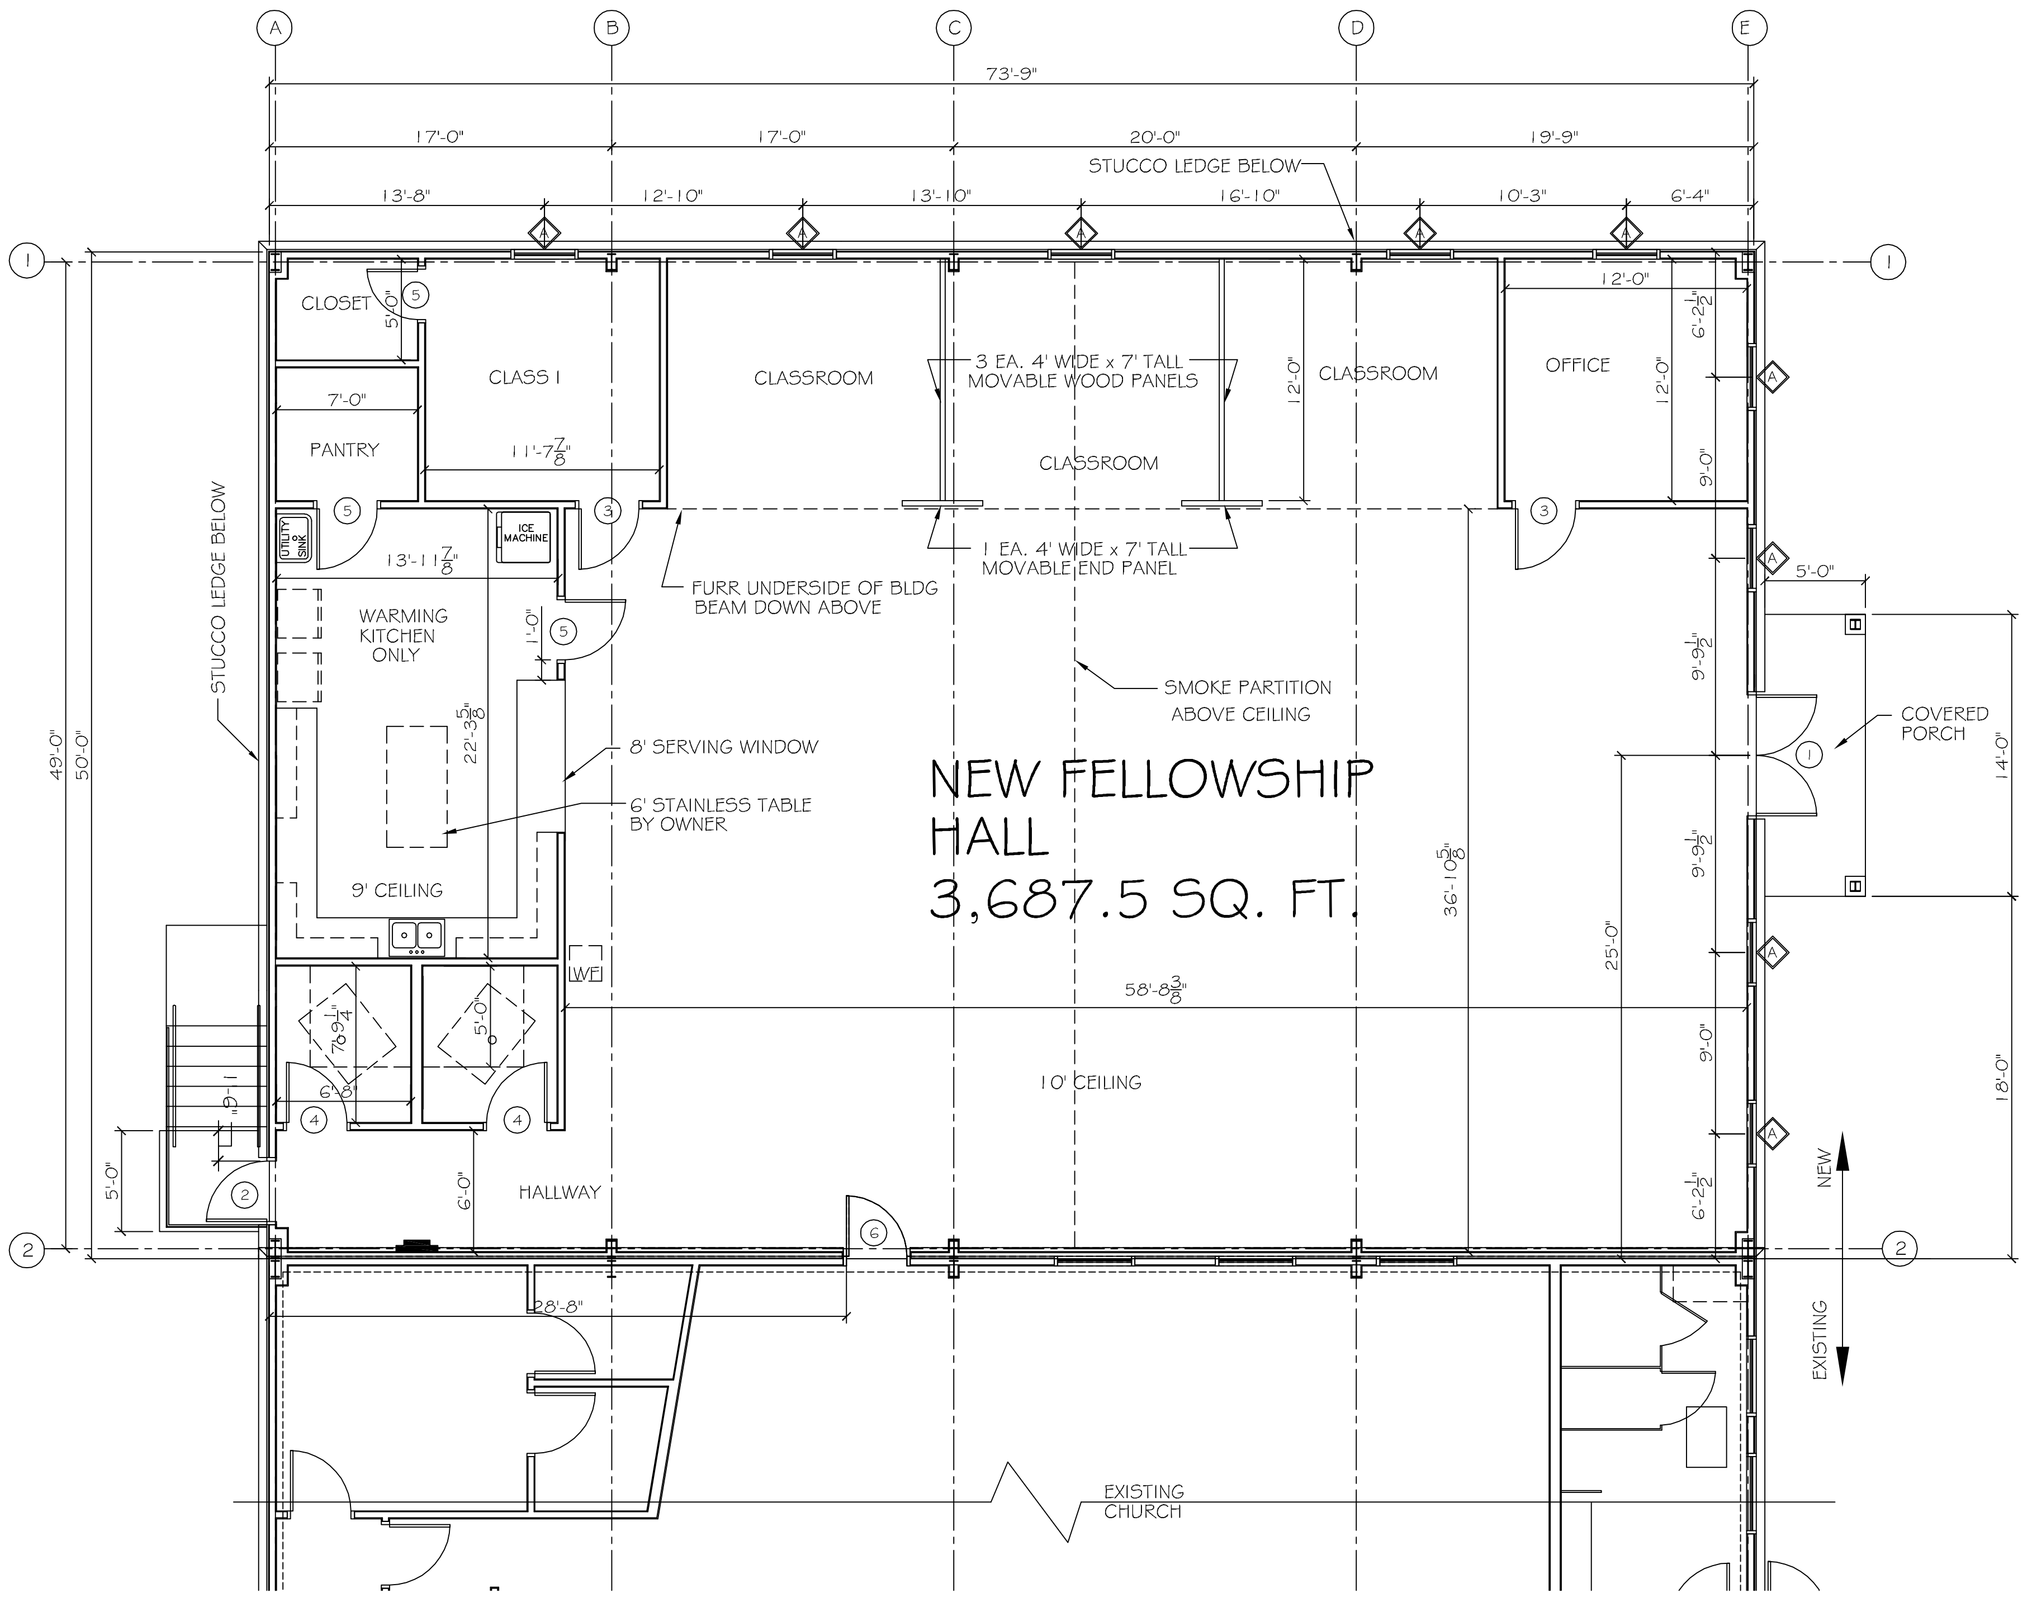

PRE-ENGINEERED METAL BUILDING

FLOOR PLAN
SCALE: 3/16"=1'

FINISH SCHEDULE

ROOM NAME	WALLS		FLOOR	WALL BASE		CLG	CLG HGT	COMMENTS
TOILETS	5/8" PTD GWB	-	PT	MDF		PTD GWB	9'	
OFFICE	5/8" PTD GWB	-	CPT	MDF		PTD GWB	9'	
CLASS 1	5/8" PTD GWB	-	CPT	MDF		PTD GWB	9'	
CLASS 1 CLOSET	5/8" PTD GWB	-	CPT	MDF		PTD GWB	9'	
FELLOWSHIP HALL	5/8" PTD GWB	-	VCT	MDF		PTD GWB	10'	
KITCHEN	5/8" PTD GWB	-	VCT	MDF		PTD GWB	10'	
PANTRY	5/8" PTD GWB	-	VCT	MDF		PTD GWB	10'	

LEGEND:

GWB	GYPSUM WALL BOARD
PTD	PAINTED
MDF	WOOD BASE & CROWN MOLDING
PT	PORCELIN TILE
CPT	20 YEAR CARPET
VCT	VINYL COMPOSITION TILE (NON-SKID)

FINISH SCHEDULE NOTES:
1. ALL FINISH MATERIALS TO BE SELECTED BY OWNER. VERIFY MANUFACTURER, STYLE, AND COLOR, WITH OWNER.

DOOR & HARDWARE SCHEDULE

MARK	SIZE	DOOR TYPE	FRAME	HDWR. NO.	STC	REMARKS
EXTERIOR DOORS						
1	PR. 3/0x8/0	SOLID CORE WOOD W.GLASS	TO MATCH DOOR	1	NA	SELECTED BY OWNER
2	3/0x8/0	SOLID CORE WOOD W.GLASS	TO MATCH DOOR	2	NA	GALVANIZING TO BE G90
INTERIOR DOORS						
3	3/0x7/0	SOLID CORE WOOD	PTD. HOL. MET.	4	NA	GALVANIZING TO BE G90
4	3/0x7/0	SOLID CORE WOOD	PTD. HOL. MET.	5	NA	
5	3/0x7/0	SOLID CORE WOOD	PTD. HOL. MET.	3	NA	
6	-	-	-	NA	NA	EXISTING TO REMAIN

DOOR HARDWARE SCHEDULE:
1. AUTO CLOSER, AIR RESISTANT METAL THRESHOLD, WEATHERSTRIP, DOOR STOP, EXTERIOR CYLINDER LOCK (ENTRANCE), BALL BEARING US32D HINGES.
2. AUTO CLOSER, DOOR STOP, CYLINDER LOCK (OFFICE/ENTRANCE), BALL BEARING US32D HINGES.
3. PASSAGE LOCK, DOOR STOP, US26D HINGES.
4. KEYED HANDLE , DOOR STOP, US26D HINGES.
5. AUTO CLOSER, PRIVACY LOCK, BALL BEARING US26D HINGES.

WINDOW SCHEDULE

MARK	SIZE	WINDOW TYPE	FRAME	GLASS	REMARKS
A	3'-0"W x 6'-0"H	FIXED ALUMINUM	ALUMINUM	STAINED	TEMPERED/ SEE ELEVATION

WINDOW SCHEDULE NOTES:
1. GLAZING TO BE DBL. GLAZED LAMINATED LOW E.
2. EXTERIOR WINDOW SYSTEM SHALL BE CAPABLE OF RESISTING 130 MPH WIND LOAD.

DAMMON ENGINEERING, INC.
Architects & Engineers
dammonengineering.com
dammon@bellsouth.net
PHONE: 985-649-5832
FAX: 985-641-5950

CHIEF ENGINEER: EMMETT DAMMON, P.E.
CHIEF ARCHITECT: KEVIN KINCHEN
5544 JOHNSTON TRAIL
SLIDELL, LA 70458

The above drawings are reproductions, details and arrangements of which are the property of Dammon Engineering and are not to be changed or copied in any form or manner whatsoever nor are they to be assigned or transferred to any unauthorized person or corporation for use on any other project without the written consent of Dammon Engineering. Visual contact with these drawings shall constitute prima facie evidence of the acceptance of these restrictions.

TABERNACLE BAPTIST CHURCH
NEW FELLOWSHIP HALL
2445 FOURTH STREET
SLIDELL, LA 70458

JOB No: 2171 | DATE: 04-30-2013
DRAWN BY: JCT | CHECKED BY: CD

REVISIONS

#	DESCRIPTION	DATE

FLOOR PLAN

SHEET No: 7 OF 13

A1