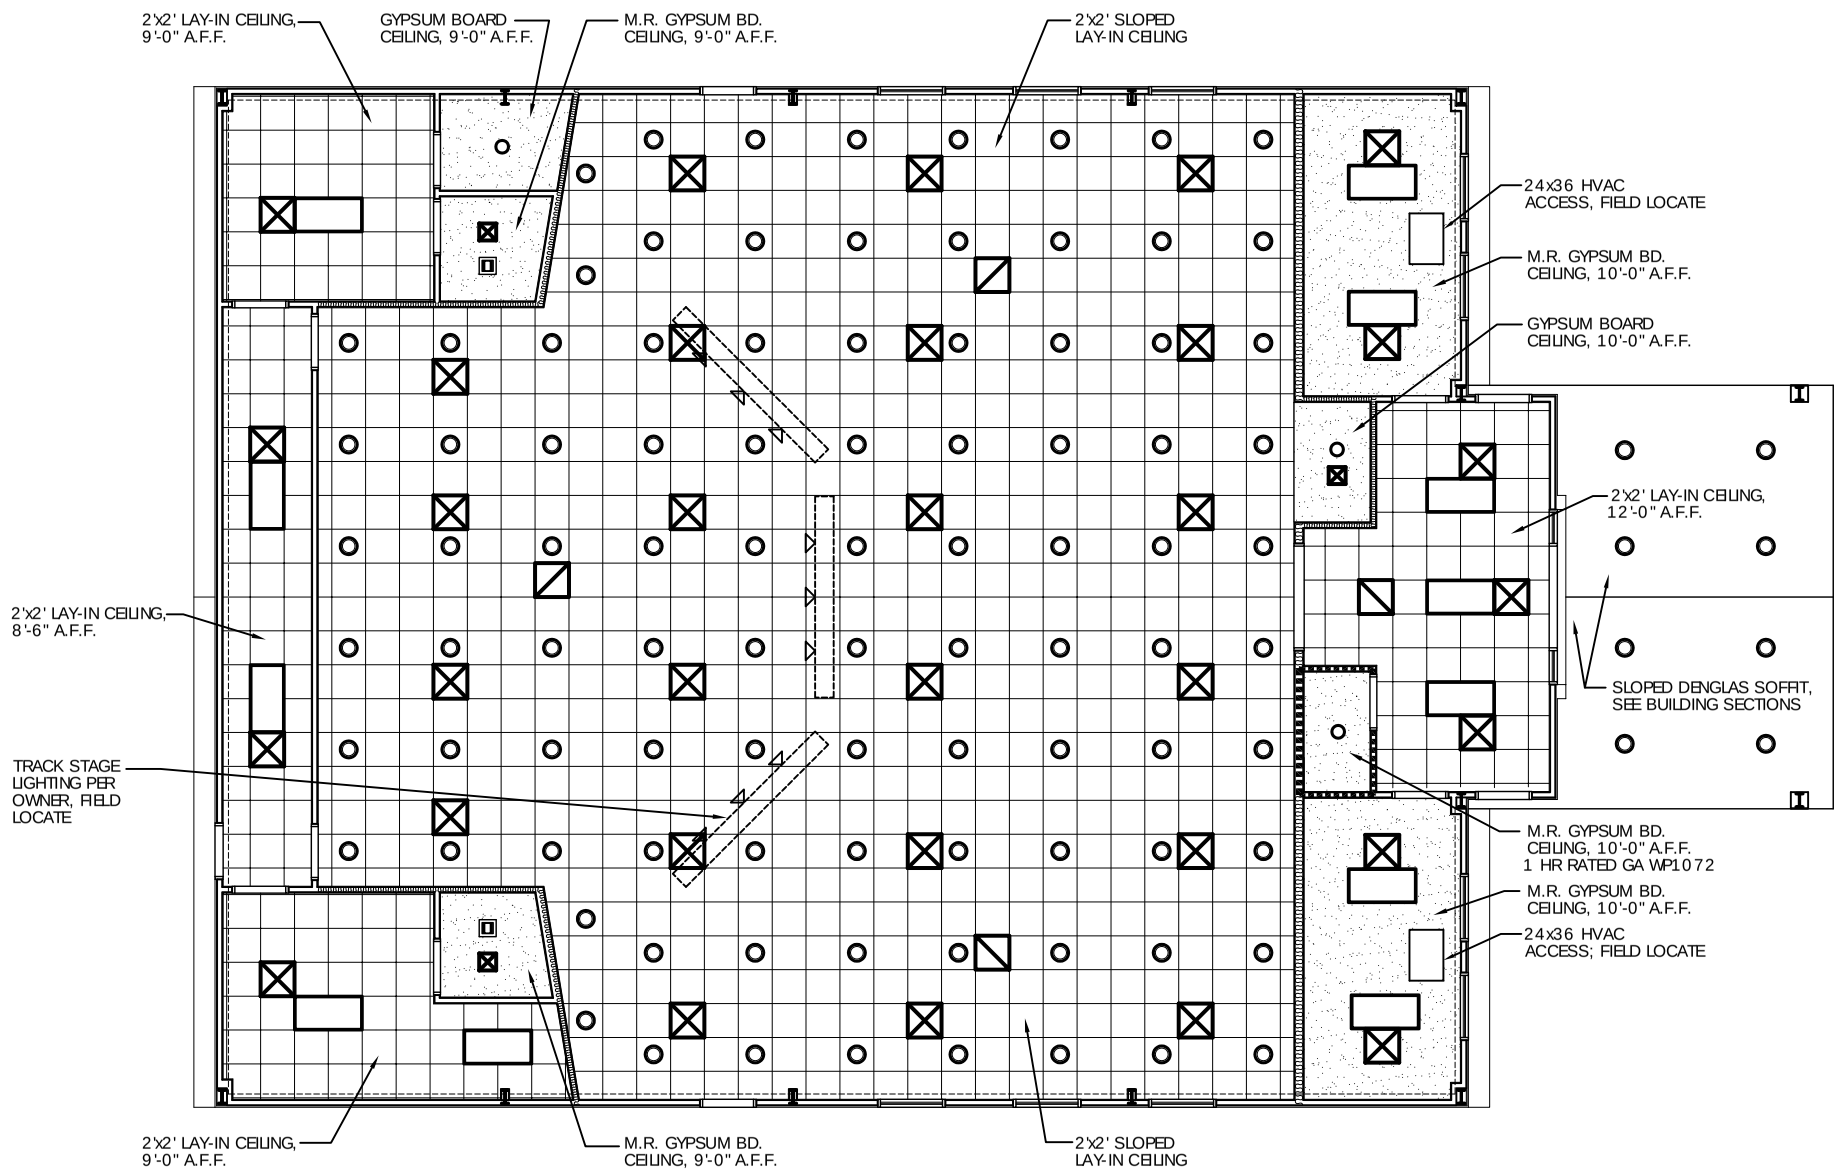

REFLECTED CEILING PLAN

SCALE: 3/16"= 1'

LEGEND

- 2'x4' FLUORESCENT LIGHT
- CAN LIGHT
- SURFACE MTD. FIXTURE
- EXHAUST VENT/LIGHT COMBO
- SUPPLY AIR
- RETURN AIR

DAMMON ENGINEERING, INC.

CHIEF ENGINEER
EMMETT
DAMMON, P.E.

CHIEF ARCHITECT
ROBERT
WILTSE

1095 FLORIDA AVENUE
SLIDELL, LA. 70458
OFFICE: 985-649-5832
FAX: 985-641-5950

WEBSITE:
WWW.DAMMONENGINEERING.COM

EMAIL:
DAMMONENG@BELLSOUTH.NET

ARCHITECTURE

ENGINEERING

STUDIES

PLANNING

INVESTIGATION

EXPERT WITNESS

NEW CHURCH

TABERNACLE BAPTIST CHURCH
2445 FOURTH ST.
SLIDELL, LA

REFLECTED CEILING PLAN

REV:

SCALE: AS NOTED

JOB#: 2050

DATE: 2-8-10

SHEET 17

A-6

OF 25