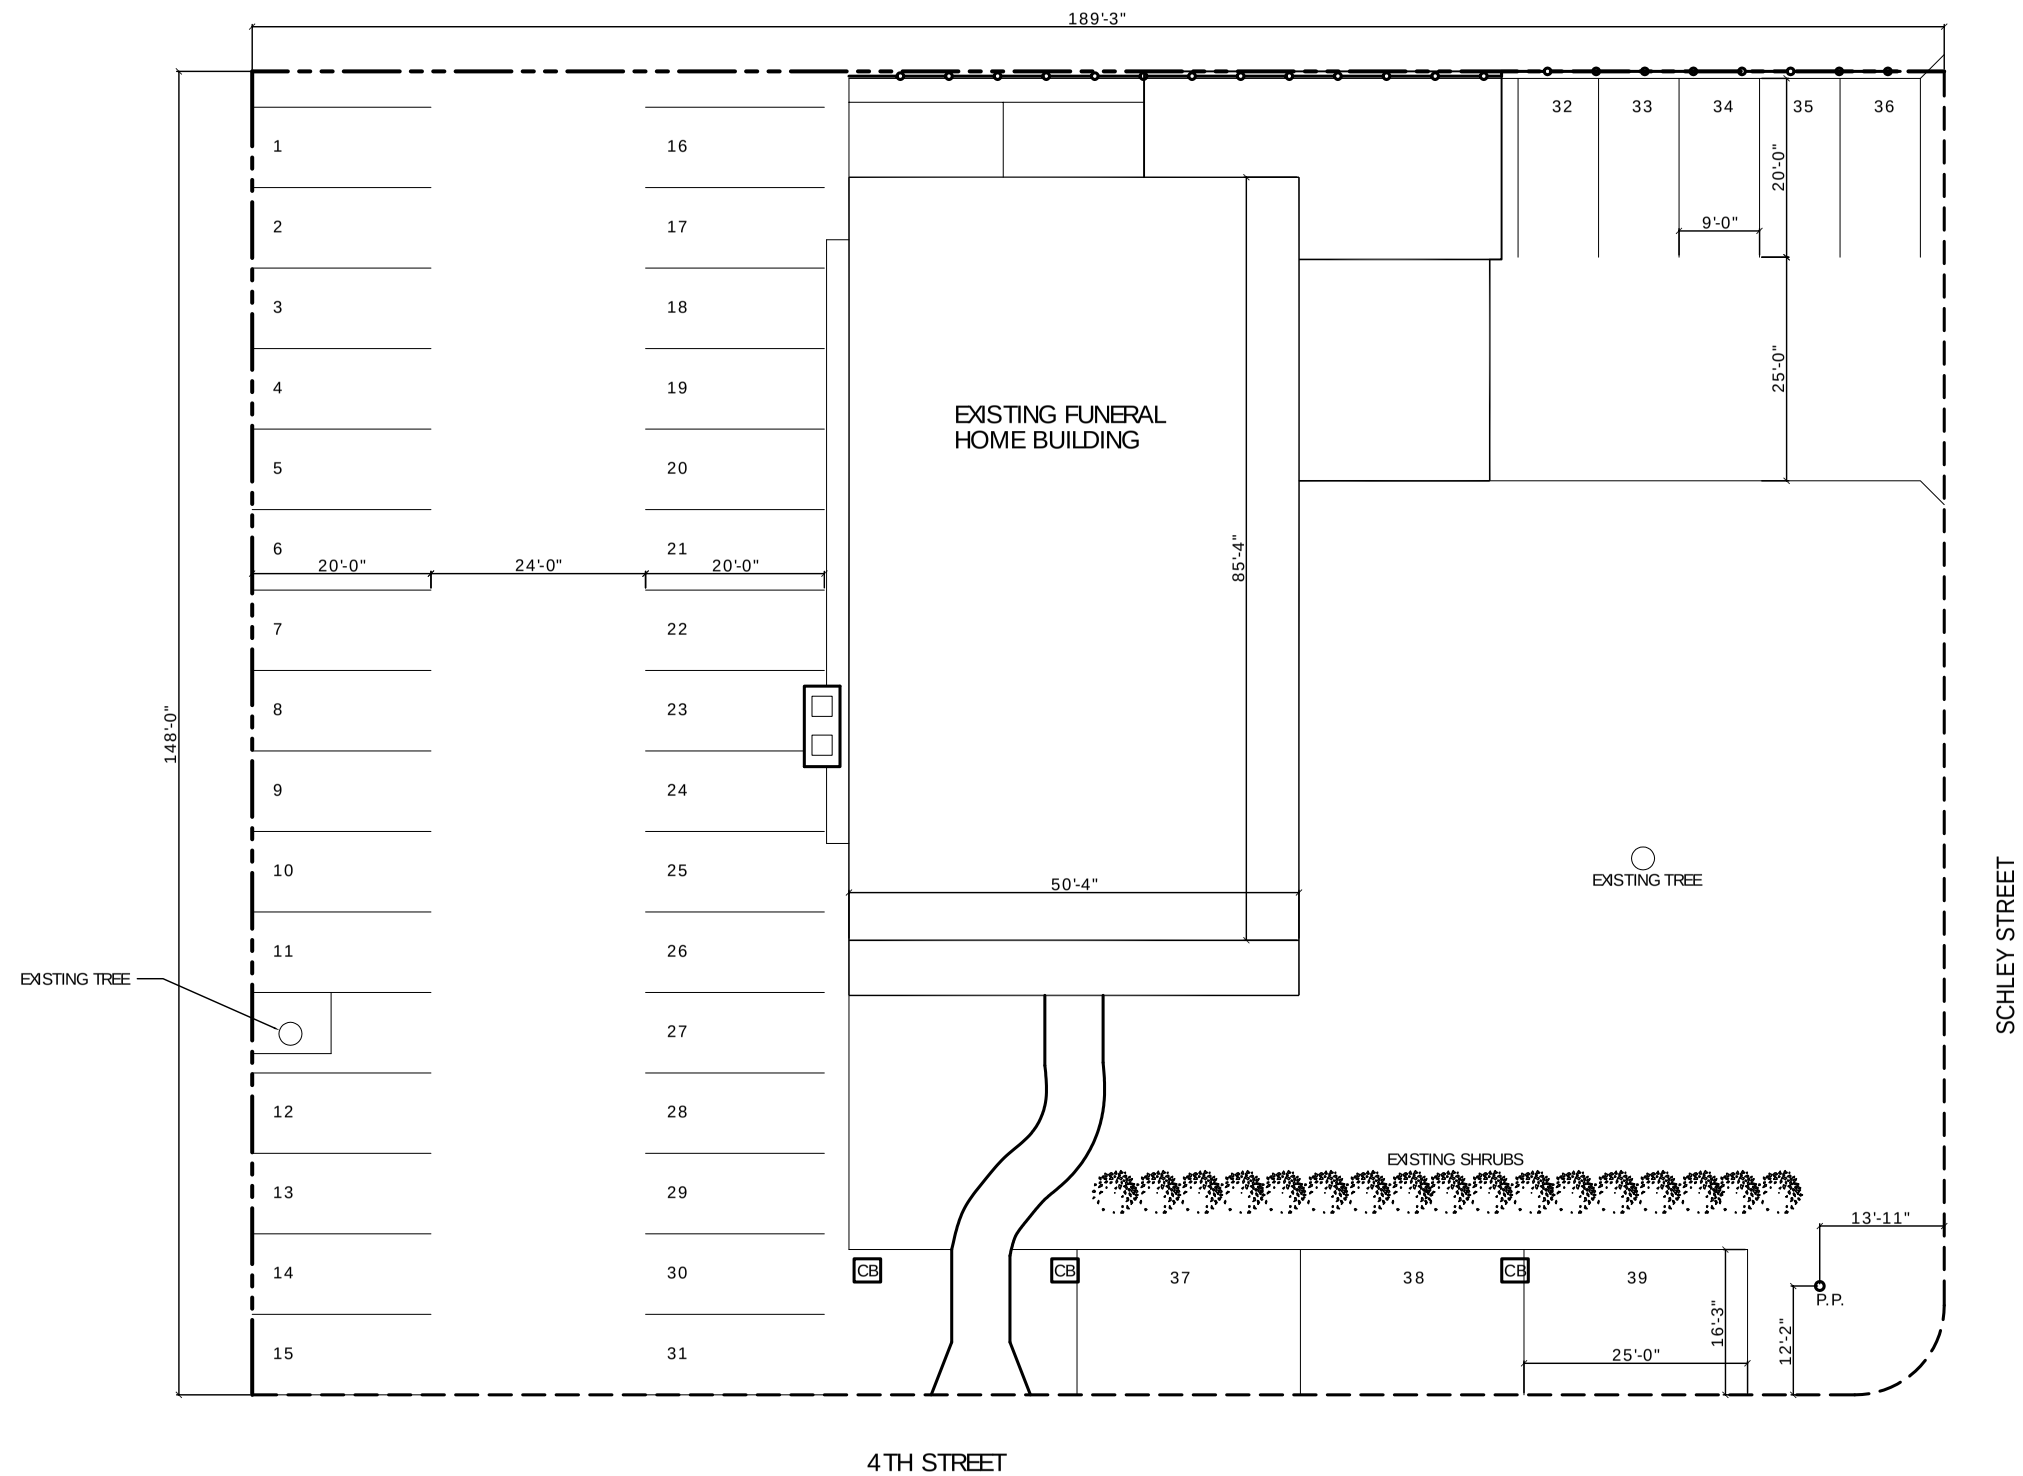

LEGEND

- ESTIMATED PROPERTY LINE
- EXISTING EDGE OF STREET
- EXISTING EDGE OF CONCRETE
- EXISTING BUILDING OUTLINE
- EXISTING FENCE

EXISTING SITE OFF-STREET PARKING

SCALE 1"= 10'-0"

NOTE

PARKING AGREEMENT WITH FUNERAL HOME LOCATED ON SOUTH SIDE OF FOURTH STREET.

DAMMON ENGINEERING, INC.

CHIEF ENGINEER
EMMETT
DAMMON, P.E

CHIEF ARCHITECT
ROBERT
WILTSE

1095 FLORIDA AVENUE
SLIDELL, LA. 70458
OFFICE 985-649-5832
FAX: 985-641-5950

WEBSITE:
WWW.DAMMONENGINEERING.COM

EMAIL:
DAMMONENG@BELLSOUTH.NET

ARCHITECTURE

ENGINEERING

STUDIES

PLANNING

INVESTIGATION

EXPERT WITNESS

NEW CHURCH

TABERNACLE BAPTIST CHURCH
2445 FOURTH ST.
SLIDELL, LA

EXISTING SITE OFF-STREET PARKING

REV:

SCALE: AS NOTED

JOB#: 2050

DATE: 2-8-10

SHEET 4

C-3

OF 25