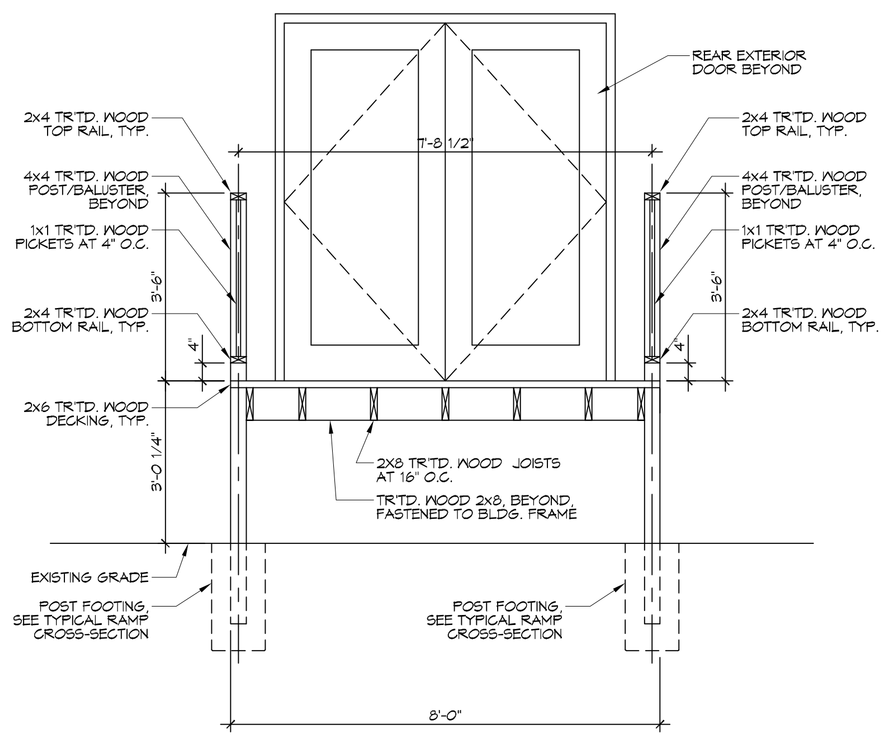

3 PORCH SECTION

SCALE: 1/2"=1'-0" — PORCH AT DOUBLE EXTERIOR DOOR

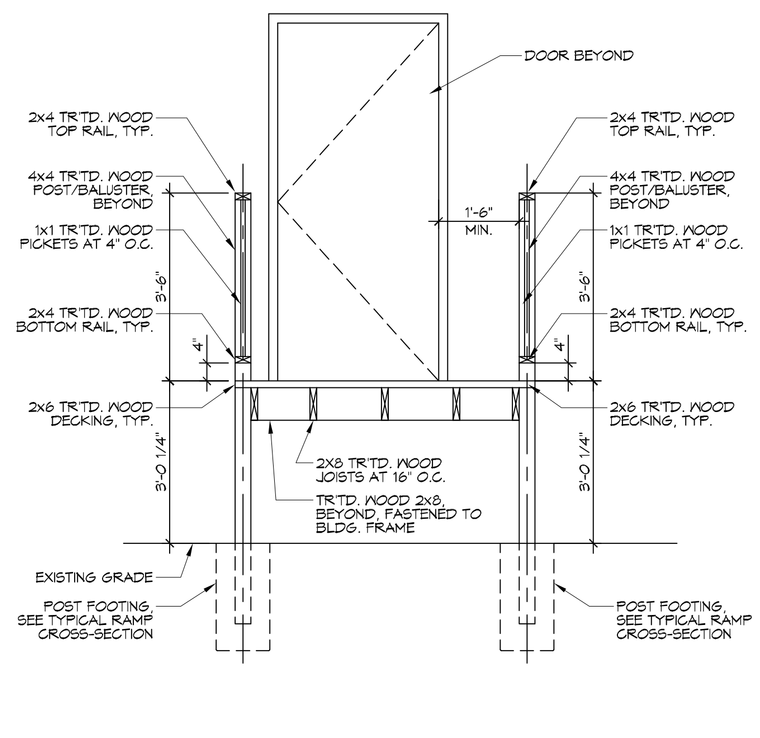

4 PORCH SECTION

SCALE: 1/2"=1'-0" — PORCH AT SINGLE EXTERIOR DOOR

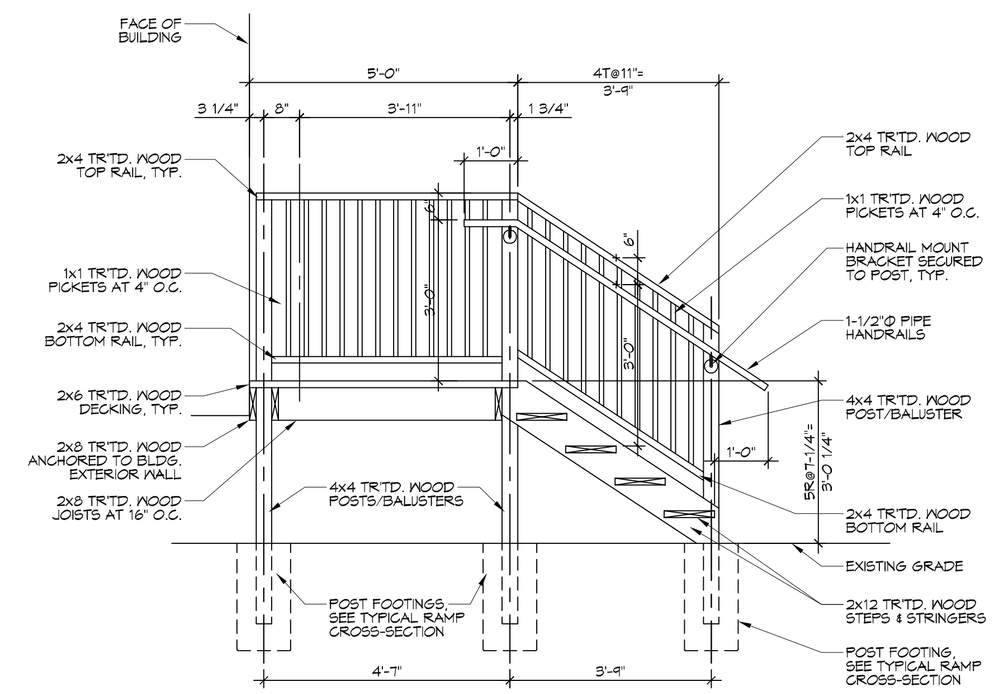

5 TYP. PORCH & STAIR SECTION

SCALE: 1/2"=1'-0" — PORCH AT SINGLE OR DOUBLE EXTERIOR DOOR

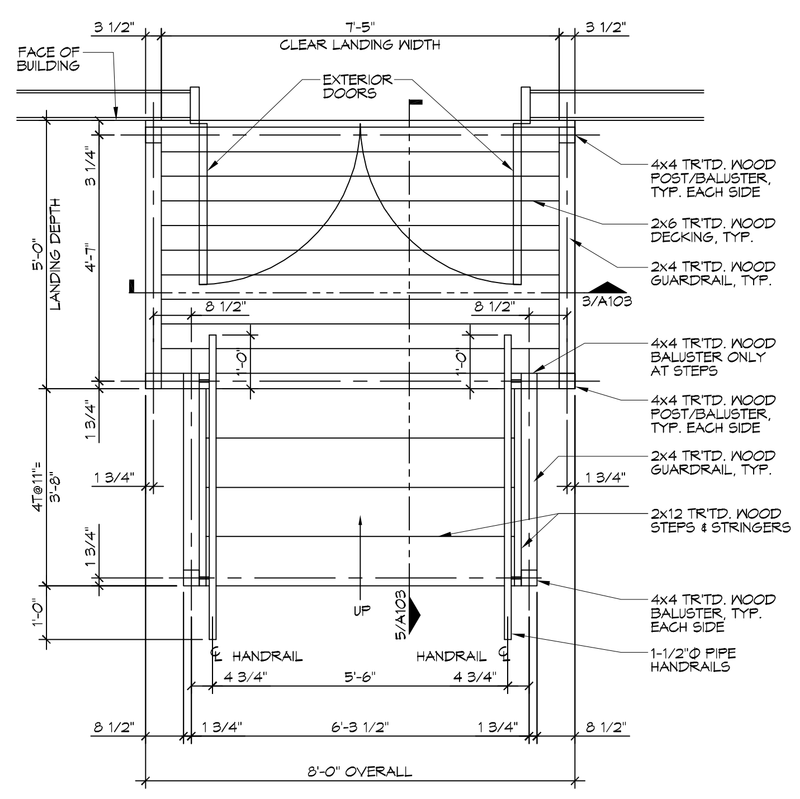

2 PORCH/STAIRS PLAN

SCALE: 1/2"=1'-0" — PORCH & STAIRS AT DOUBLE EXTERIOR DOOR

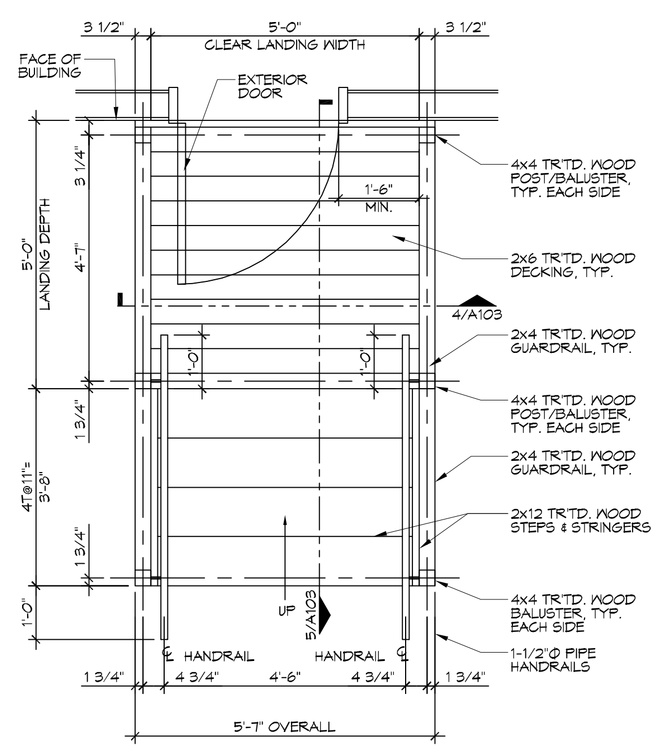

1 PORCH/STAIRS PLAN

SCALE: 1/2"=1'-0" — PORCH & STAIRS AT SINGLE EXTERIOR DOOR

DAMMON ENGINEERING, INC.
LOUISIANA & MISSISSIPPI
Chief Engineer: Brian Mistich, PE
554 Old Spanish Trail
Slidell, LA 70458
www.dammonengineering.com
info@dammonengineering.com
PH: 985.649.3832 F: 985.641.5950

#	DESCRIPTION	DATE

REVISIONS

JARED M. SIMONEAUX REG. NO. 7251 STATE OF LOUISIANA REGISTERED ARCHITECT

CHRISTIAN LOVE CHURCH

37710 LEGGETT ROAD
SLIDELL, LA 70460

JOB No:	2295
DATE:	09/22/2016
DRAWN BY:	BAM
CHECKED BY:	JTL

These plans and specifications, and copies of the original and electronic representations thereof, are the property of Dammon Engineering, Inc. and may not be used for any purpose other than that for which they are specifically prepared and delivered by Dammon Engineering, Inc. Any other use, reproduction or distribution by others, or any re-use in connection with any work or projects other than the specific project for which they are prepared and delivered by Dammon Engineering, Inc. is prohibited without the express written consent of Dammon Engineering, Inc. © 2016 DAMMON ENGINEERING, INC.

SHEET TITLE:
PORCHES & STAIRS - PLANS & DETAILS

DRAWING NUMBER:
A103

SHEET No: 9 of 15