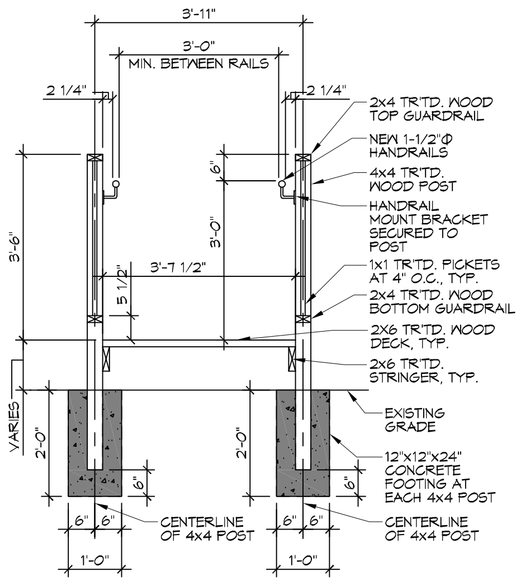

3 RAMP SECTION

SCALE: 1/2"=1'-0" TYPICAL CROSS-SECTION

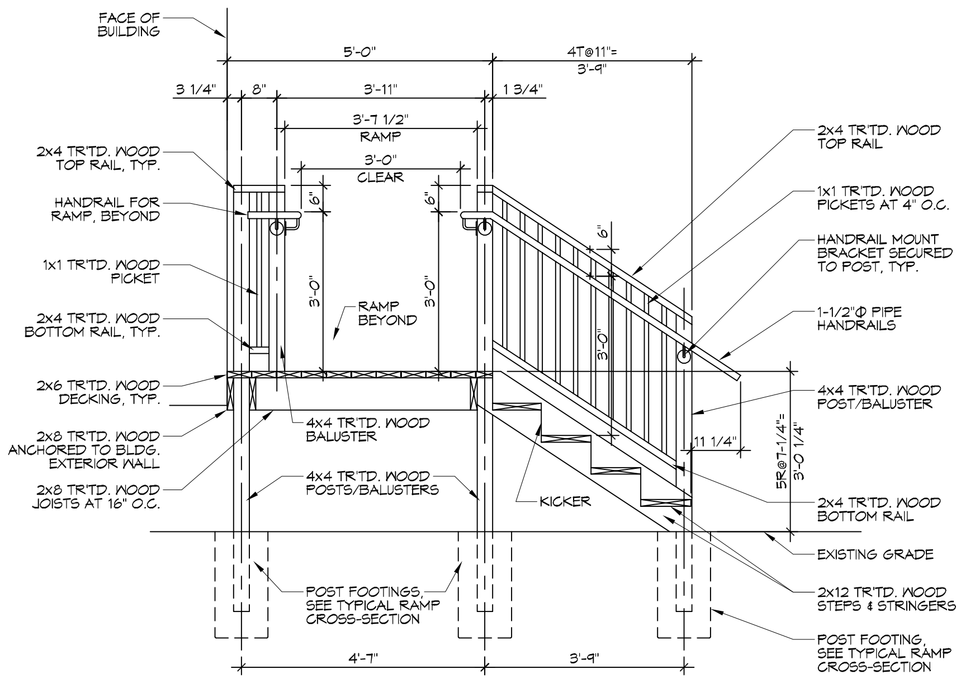

4 PORCH/LANDING SECTION

SCALE: 1/2"=1'-0" PORCH AT HEAD OF RAMP WITH STAIRS

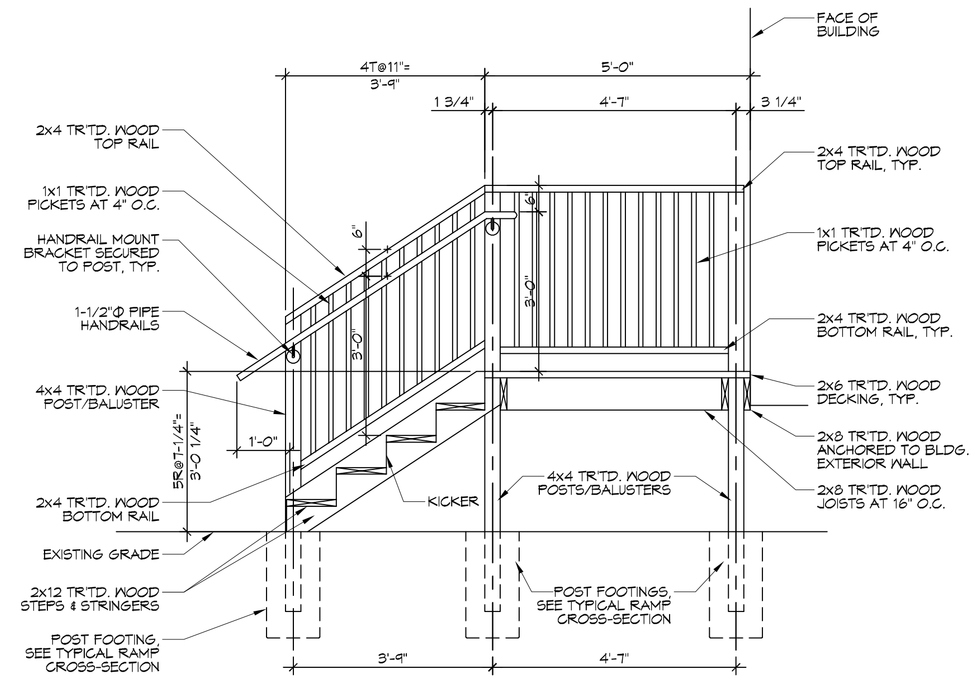

5 PORCH/LANDING SECTION

SCALE: 1/2"=1'-0" PORCH AT HEAD OF RAMP WITH STAIRS

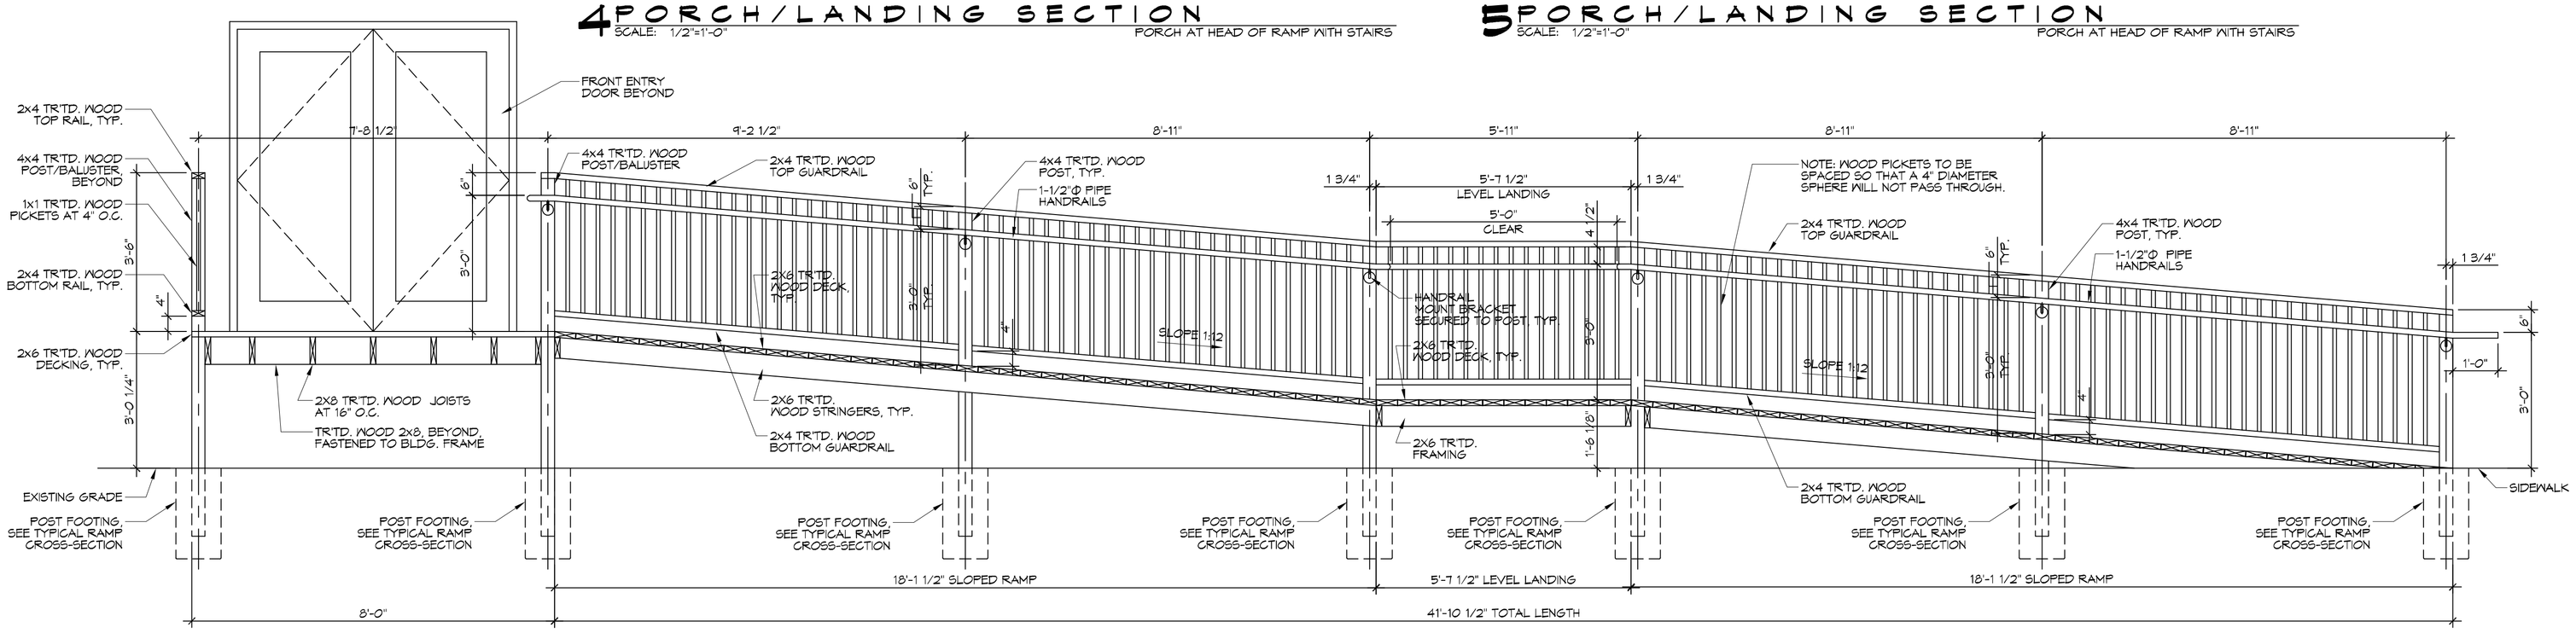

2 SITE ACCESSIBLE RAMP SECTION

SCALE: 1/2"=1'-0"

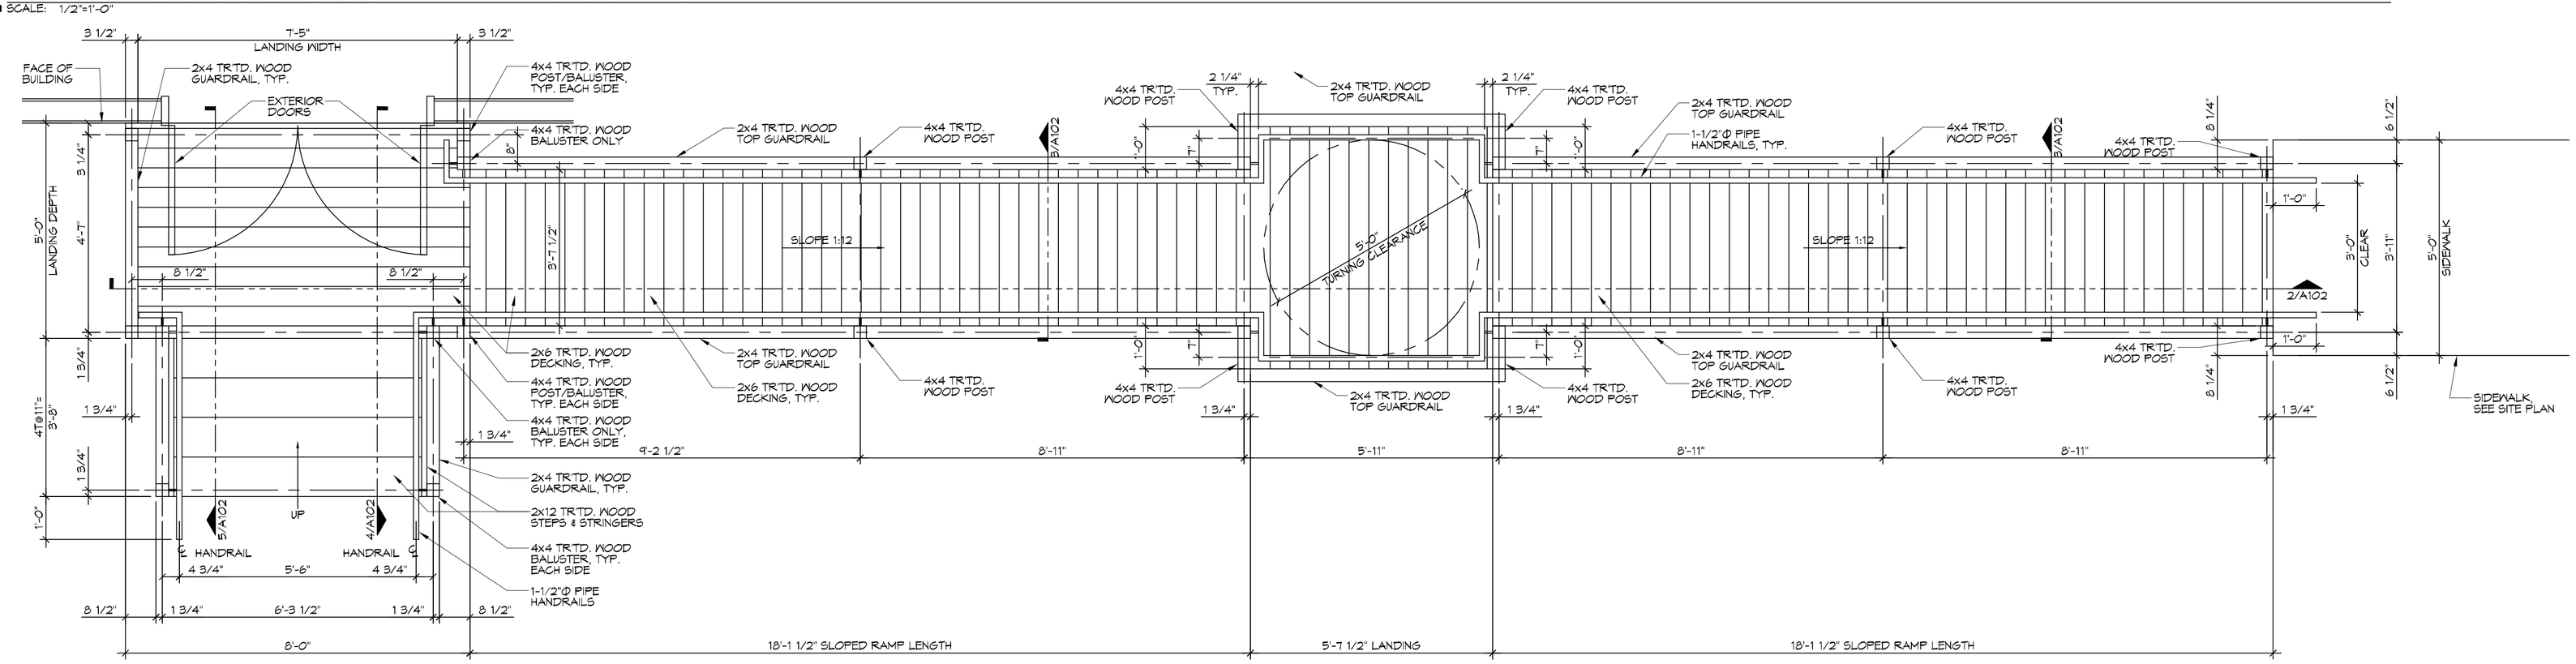

1 SITE ACCESSIBLE RAMP PLAN

SCALE: 1/2"=1'-0"

DAMMON ENGINEERING, INC.
LOUISIANA & MISSISSIPPI
www.dammonengineering.com
www.dammon-inc.com
PH: 985.649.5832 F: 985.649.5950
Chief Engineer: Brian Mistich, PE
145 Corporate Trail
Slidell, LA 70458

REVISIONS

#	DESCRIPTION	DATE

STATE OF LOUISIANA
BRIAN A. MISTICH
License No. 30187
PROFESSIONAL ENGINEER

CHRISTIAN LOVE CHURCH

3770 LEGGETT ROAD
SLIDELL, LA 70460

JOB No:	2295
DATE:	4/15/2017
DRAWN BY:	JTL
CHECKED BY:	BAM

These plans, specifications, and designs are the property of Dammon Engineering, Inc. and are not to be used in any way except for which the work is performed and contracted. Any reproduction or alteration of these documents without written consent of Dammon Engineering, Inc. is prohibited. Any reproduction or alteration of these documents without written consent of Dammon Engineering, Inc. is a violation of the Louisiana Revised Statutes Title 37 Chapter 38 Section 3151-3159.

SHEET TITLE:
ADA ACCESSIBLE RAMP PLAN, SECTIONS, AND DETAILS

DRAWING NUMBER:
A102

SHEET No: 8 of 15

FILE NAME: J:\- ONGOING\2295 - Christian Love Church\Drawings\Current Drawings\A102 - Handicap Ramp Plan & Details.dwg PLOT DATE & TIME: Thursday, October 19, 2017 11:00:46 AM