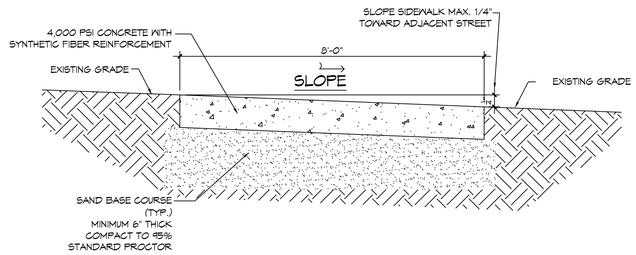

TYPICAL SIDEWALK DETAIL

SCALE: N.T.S.

PLANNING

LOT 4A
ZONED ????

FLOOD ZONE

ZONE "A"

BUILDING ELEVATION

BASE FLOOD ELEVATION = 17.0'
FINISHED FLOOR ELEVATION = 18.08'

PARKING REQUIREMENTS

CHURCH = 4,436 SQ. FT.

RELIGIOUS INSTITUTIONS, CHURCHES, TEMPLES, CHAPELS, ETC.
1 SPACE PER 4 OCCUPANTS @ MAX LOAD
198 SEATS / 4 = 49.5 PARKING SPACES REQUIRED

51 REGULAR PARKING SPACES PROVIDED
3 HANDICAP PARKING SPACES PROVIDED
TOTAL PARKING SPACES PROVIDED 54

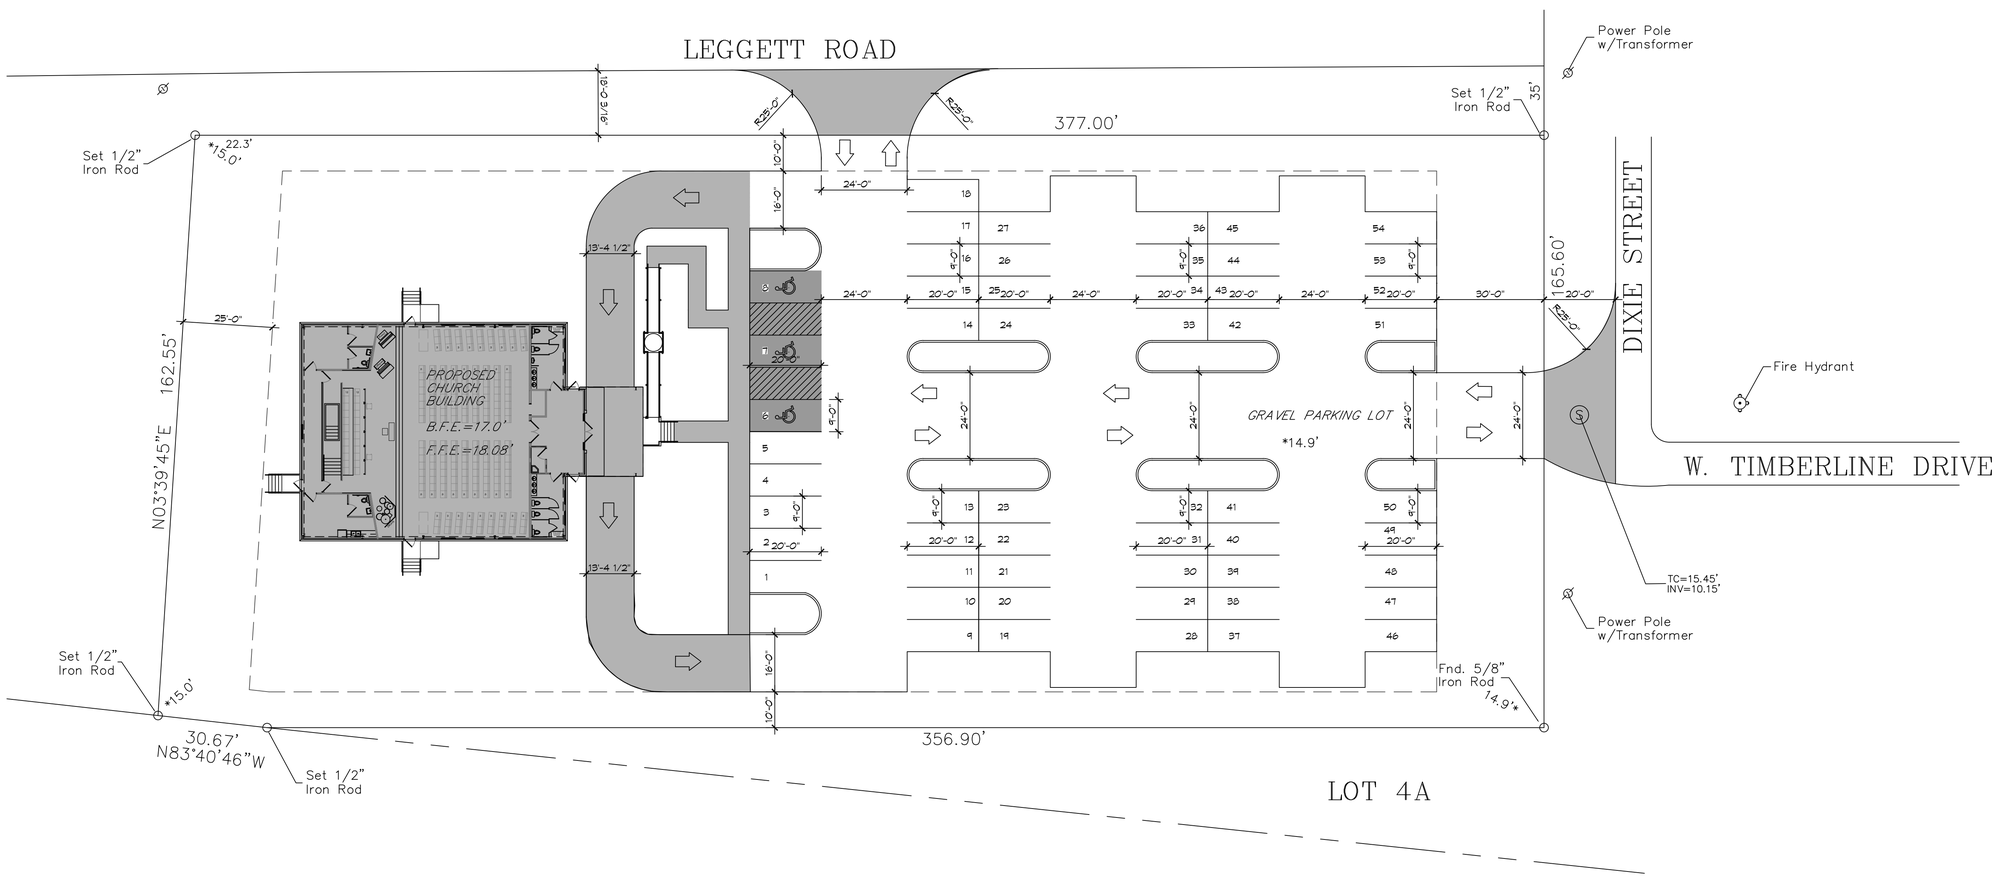

1 SITE PLAN

SCALE: 1"=20'-0"

NEW SITE

DAMMON ENGINEERING, INC.
LOUISIANA & MISSISSIPPI

www.dammonengineering.com
info@dammonengineering.com
PH: 985.649.5832 F: 985.641.5950

Chief Engineer: Brian Wistich, PE
554 Old Spanish Trail
Slidell, LA 70458

#	DESCRIPTION	DATE

REVISIONS

CHRISTIAN LOVE CHURCH

37170 LEGGETT ROAD
SLIDELL, LA 70460

JOB No:	2295
DATE:	05/25/2022
DRAWN BY:	CKD/JTL
CHECKED BY:	BAK

The above drawing and all sketches, designs, and all information contained herein, is the property of Dammon Engineering, and no part thereof shall be used, copied, or reproduced in any form or manner without the prior written consent of Dammon Engineering. Read carefully and take knowledge of specifications and contract documents before beginning work. Do not scale drawings. Report discrepancies to Dammon Engineering.

SHEET TITLE:
SITE PLAN

DRAWING NUMBER:

C101

SHEET No: 3 of 1