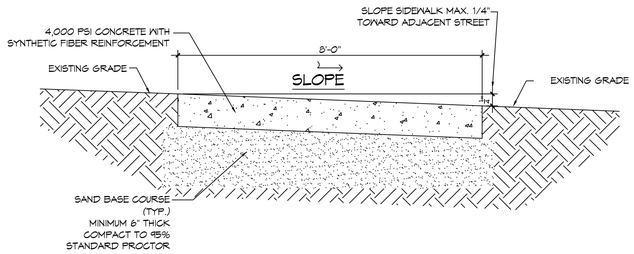

TYPICAL SIDEWALK DETAIL

SCALE: N.T.S.

PLANNING

LOT 4A
ZONED ????

FLOOD ZONE

ZONE "A"

BUILDING ELEVATION

BASE FLOOD ELEVATION = 17.0'
FINISHED FLOOR ELEVATION = 18.08'

PARKING REQUIREMENTS

CHURCH = 4,436 SQ. FT.

RELIGIOUS INSTITUTIONS, CHURCHES, TEMPLES, CHAPELS, ETC.
1 SPACE PER 4 OCCUPANTS @ MAX LOAD
198 SEATS / 4 = 49.5 PARKING SPACES REQUIRED

52 REGULAR PARKING SPACES PROVIDED
3 HANDICAP PARKING SPACES PROVIDED
TOTAL PARKING SPACES PROVIDED 55

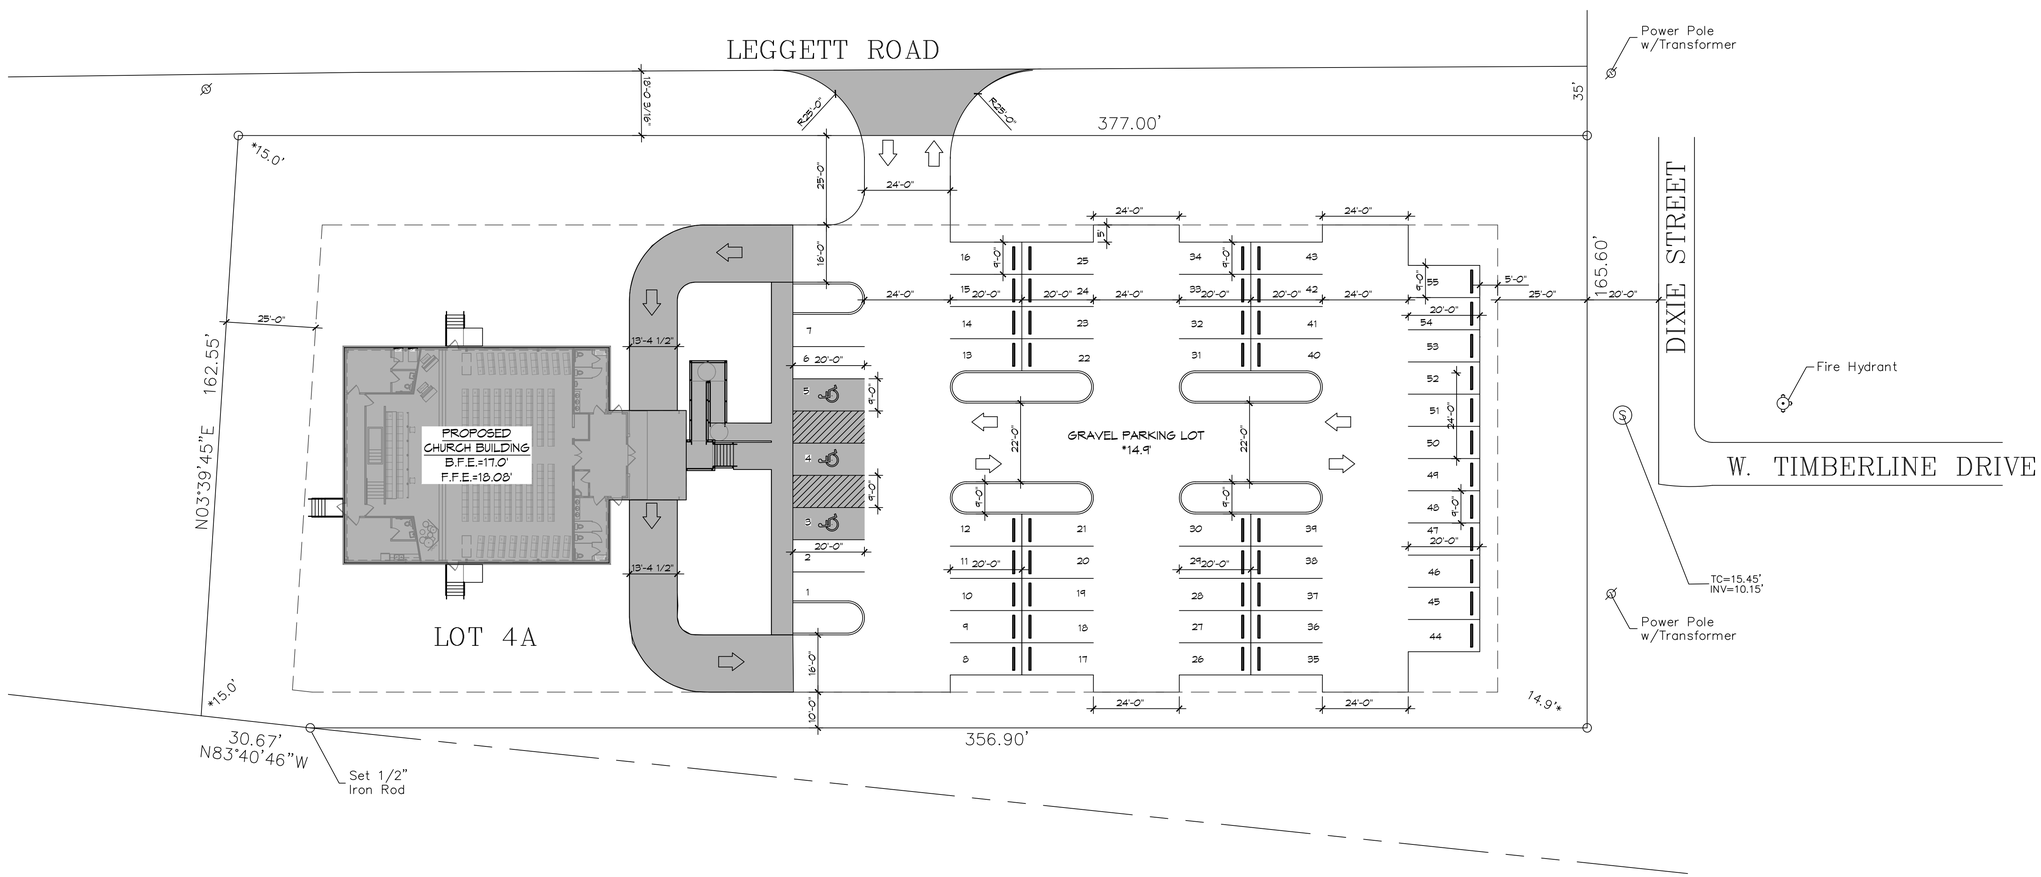

6 SITE PLAN

SCALE: 1"=20'-0"

NEW SITE

DAMMON ENGINEERING, INC.
LOUISIANA & MISSISSIPPI

www.dammonengineering.com
info@dammonengineering.com
PH: 985.649.5832 F: 985.641.5950

Chief Engineer: Brian Wistich, PE
554 Old Spanish Trail
Slidell, LA 70458

#	DESCRIPTION	DATE

REVISIONS

CHRISTIAN LOVE CHURCH

3770 LEGGETT ROAD
SLIDELL, LA 70460

JOB No:	2295	DATE:	06-13-2022
DRAWN BY:	CKD/JTL	CHECKED BY:	BAM

The above drawings are used to illustrate the design and arrangement of proposed work only and shall remain the property of Dammon Engineering, and no part thereof shall be loaned, copied or used for any purpose other than those authorized by Dammon Engineering. Dammon Engineering assumes no responsibility for any deviations from the plans and specifications made without prior written approval of Dammon Engineering. Read contract with owner prior to use. Failure to notify Dammon Engineering of any discrepancies or omissions shall constitute acceptance of the plans as prepared by Dammon Engineering.

SHEET TITLE:
SITE PLAN

DRAWING NUMBER:
C101

SHEET No: 3 of 13