CEILING LEGEND

- 2x2 DROP-IN CEILING TILE
- GYPSUM BOARD SHEETROCK
- CEILING HEIGHT / CEILING TYPE

MECHANICAL LEGEND

- EXHAUST FAN - SEE MECH
- SUPPLY AIR GRILLE - SEE MECH
- RETURN AIR GRILLE - SEE MECH

LIGHTING LEGEND

F1	2'x4' FLUORESCENT LIGHT - 128w
F2	CAN LIGHT - 90w
F3	SURFACE MTD. FIXTURE - 100w
F4	EXHAUST FAN/ LIGHT COMBO - 100w
WP1	EXTERIOR WEATHERPROOF WALL MOUNTED LIGHT W/ 90 MIN. BATTERY BACKUP - 100w
WP2	EXTERIOR WEATHERPROOF CAN LIGHT - 90w
TR1	DIRECTIONAL TRACK STAGE LIGHTING 400w PER FIXTURE - 1200W TOTAL
E1	EMERGENCY LIGHT W/ 90 MIN. BATTERY BACKUP - 12w
E2	LOW LEVEL MOUNTED EXIT LIGHT/SIGN W/90 MIN. BATTERY BACKUP - 10w
E3	EXIT/EMERGENCY LIGHT COMBO W/ 90 MIN. BATTERY BACKUP AND REMOTE TO EXTERIOR - 12w
E4	3 BULB LIGHT BAR - 60w PER BULB

GENERAL NOTES

1. ALL CEILING HEIGHTS INDICATED ARE APPROXIMATE. ACTUAL CEILING HEIGHT TO BE DETERMINED BY STRUCTURE ELEVATION AND CEILING ASSEMBLY THICKNESS
2. OCCUPIABLE SPACES SHALL NOT HAVE A CEILING HEIGHT LESS THAN 7'-6" PER IBC 1208.2

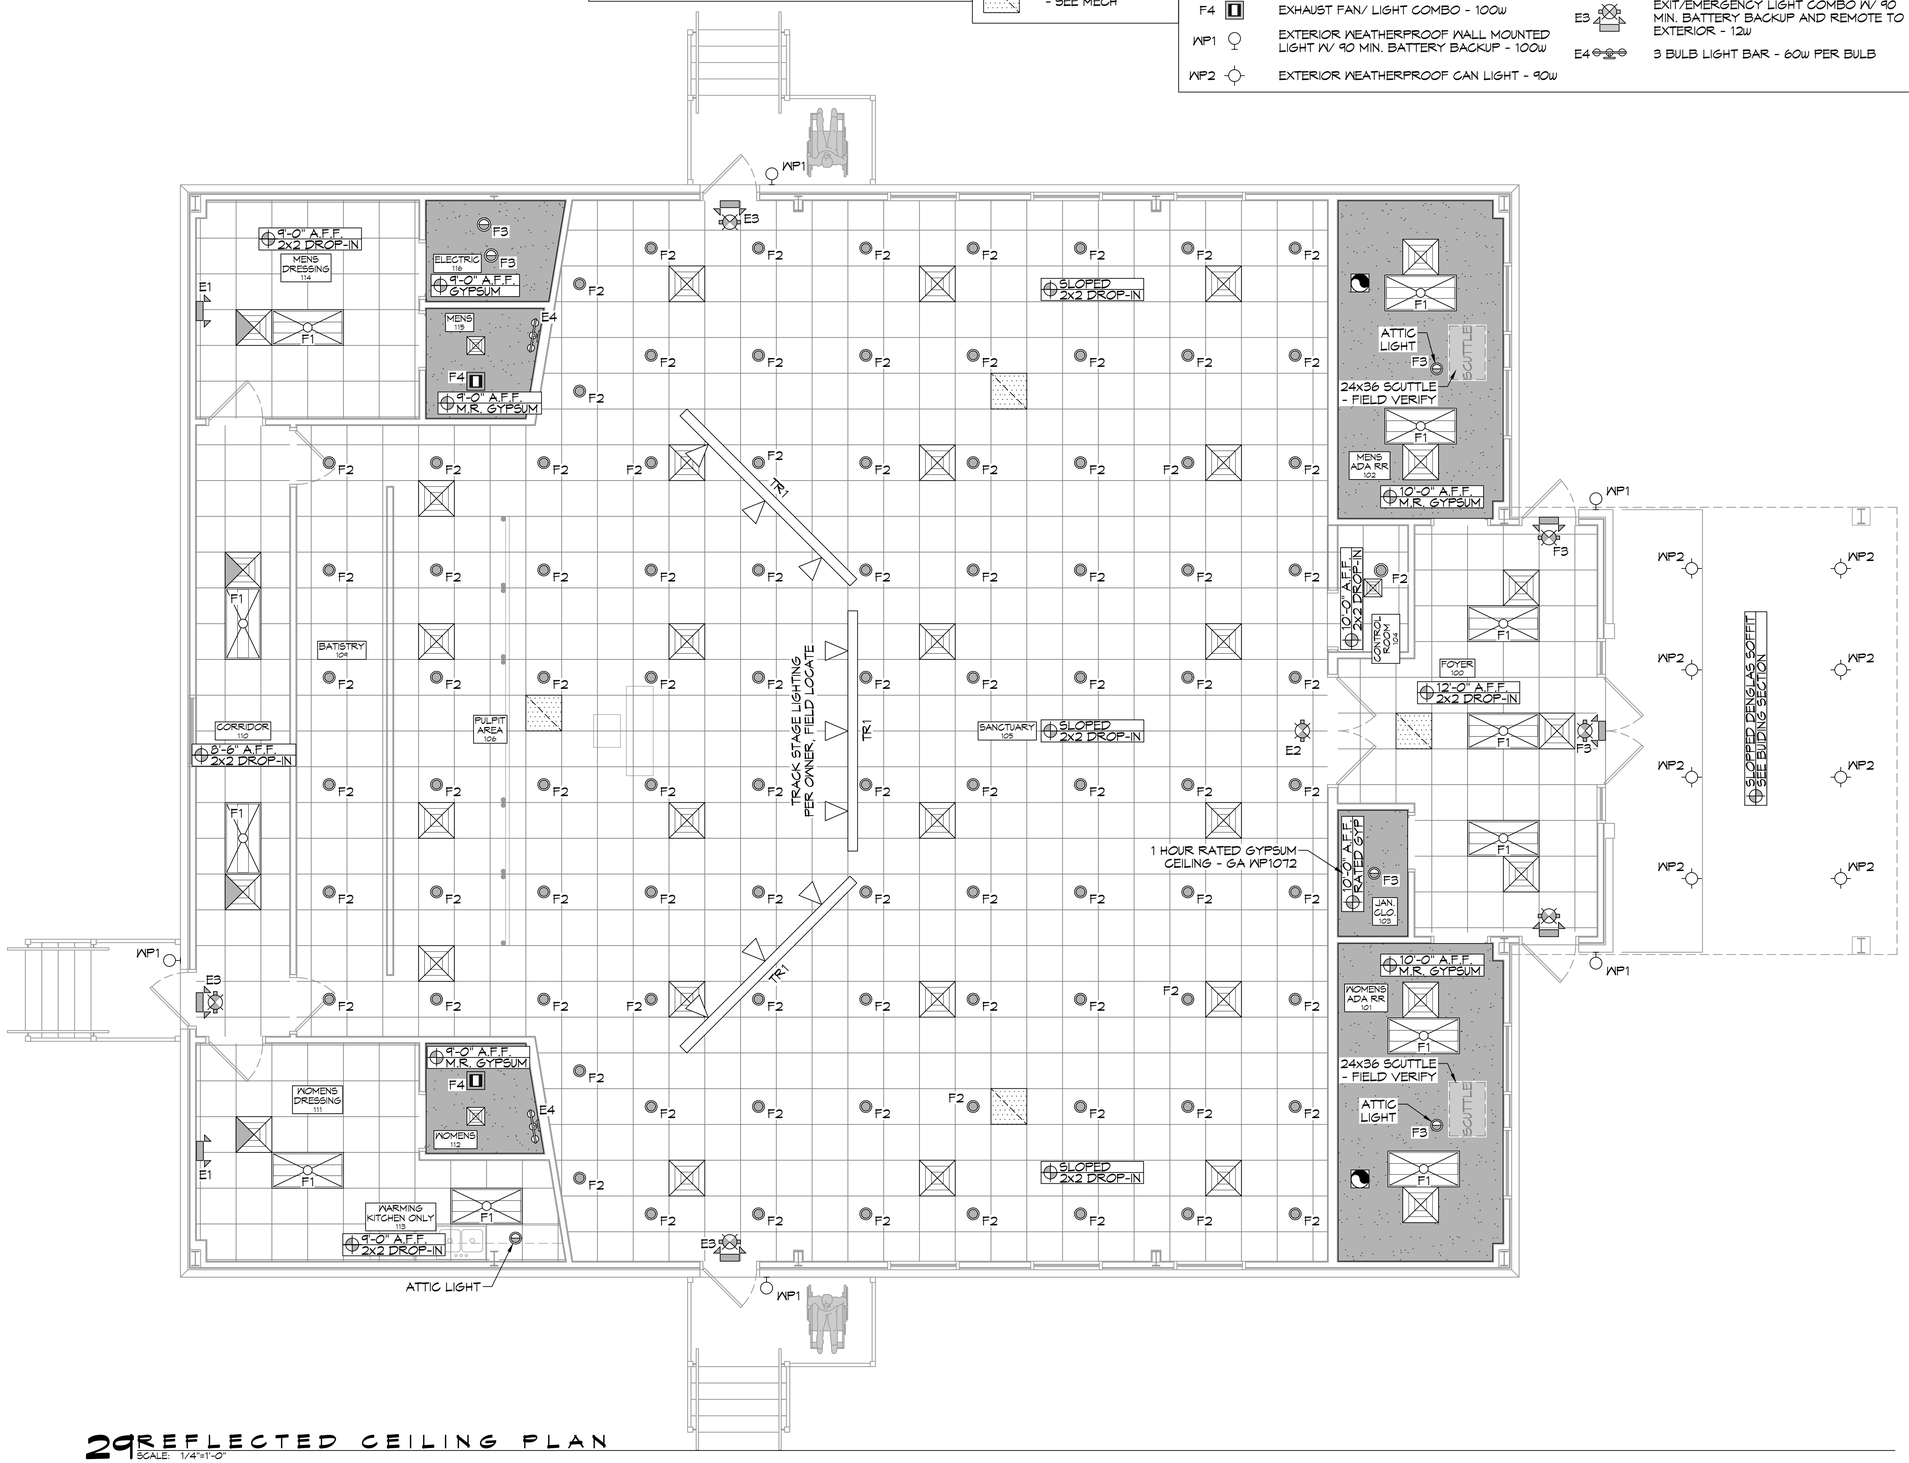

29 REFLECTED CEILING PLAN
SCALE: 1/4"=1'-0"

DAMMON ENGINEERING, INC.
LOUISIANA & MISSISSIPPI
www.dammonengineering.com
www.dammonengineering.com
PH: 985.649.5832 F: 985.641.5950
Chief Engineer: Brian Mistich, PE
5540 Crawford Trail
Slidell, LA 70458

#	DESCRIPTION	DATE

REVISIONS

CHRISTIAN LOVE CHURCH

31710 LEGGETT ROAD
SLIDELL, LA 70460

JOB No:	2215	DATE:	11-21-2022
DRAWN BY:	CKD	CHECKED BY:	JMS

The design, drawings and specifications, and other work product of Dammon Engineering, and the ideas, designs and arrangements represented thereby, are and shall remain the property of Dammon Engineering, and no such ideas, designs and arrangements shall be used by any person or entity for any purpose other than those agreed to by Dammon Engineering. These documents are not to be used for any purpose for which, in the opinion of Dammon Engineering, they are not suited, without written consent of Dammon Engineering. Any reproduction or distribution of these documents without written consent of Dammon Engineering is prohibited.

SHEET TITLE:
REFLECTED CEILING PLAN

DRAWING NUMBER:
A103

SHEET No: 10 of 16

FILE NAME: J:_CHURCH\31705 - Christian Love Church\Drawings\Current Drawings\A103 - Reflected Ceiling Plan.dwg PLOT DATE & TIME: Monday, November 21, 2022 2:31:18 PM