PLANNING

LOT 4A
ZONED NC-4 NEIGHBORHOOD INSTITUTIONAL

FLOOD ZONE

ZONE "A"

BUILDING ELEVATION

BASE FLOOD ELEVATION = 17.0'
FINISHED FLOOR ELEVATION = 18.08'

PARKING REQUIREMENTS

CHURCH = 4,436 SQ. FT.

RELIGIOUS INSTITUTIONS, CHURCHES, TEMPLES, CHAPELS, ETC.
1 SPACE PER 4 OCCUPANTS @ MAX LOAD
198 SEATS / 4 = 49.5 PARKING SPACES REQUIRED

58 REGULAR PARKING SPACES PROVIDED
3 HANDICAP PARKING SPACES PROVIDED
TOTAL PARKING SPACES PROVIDED 61

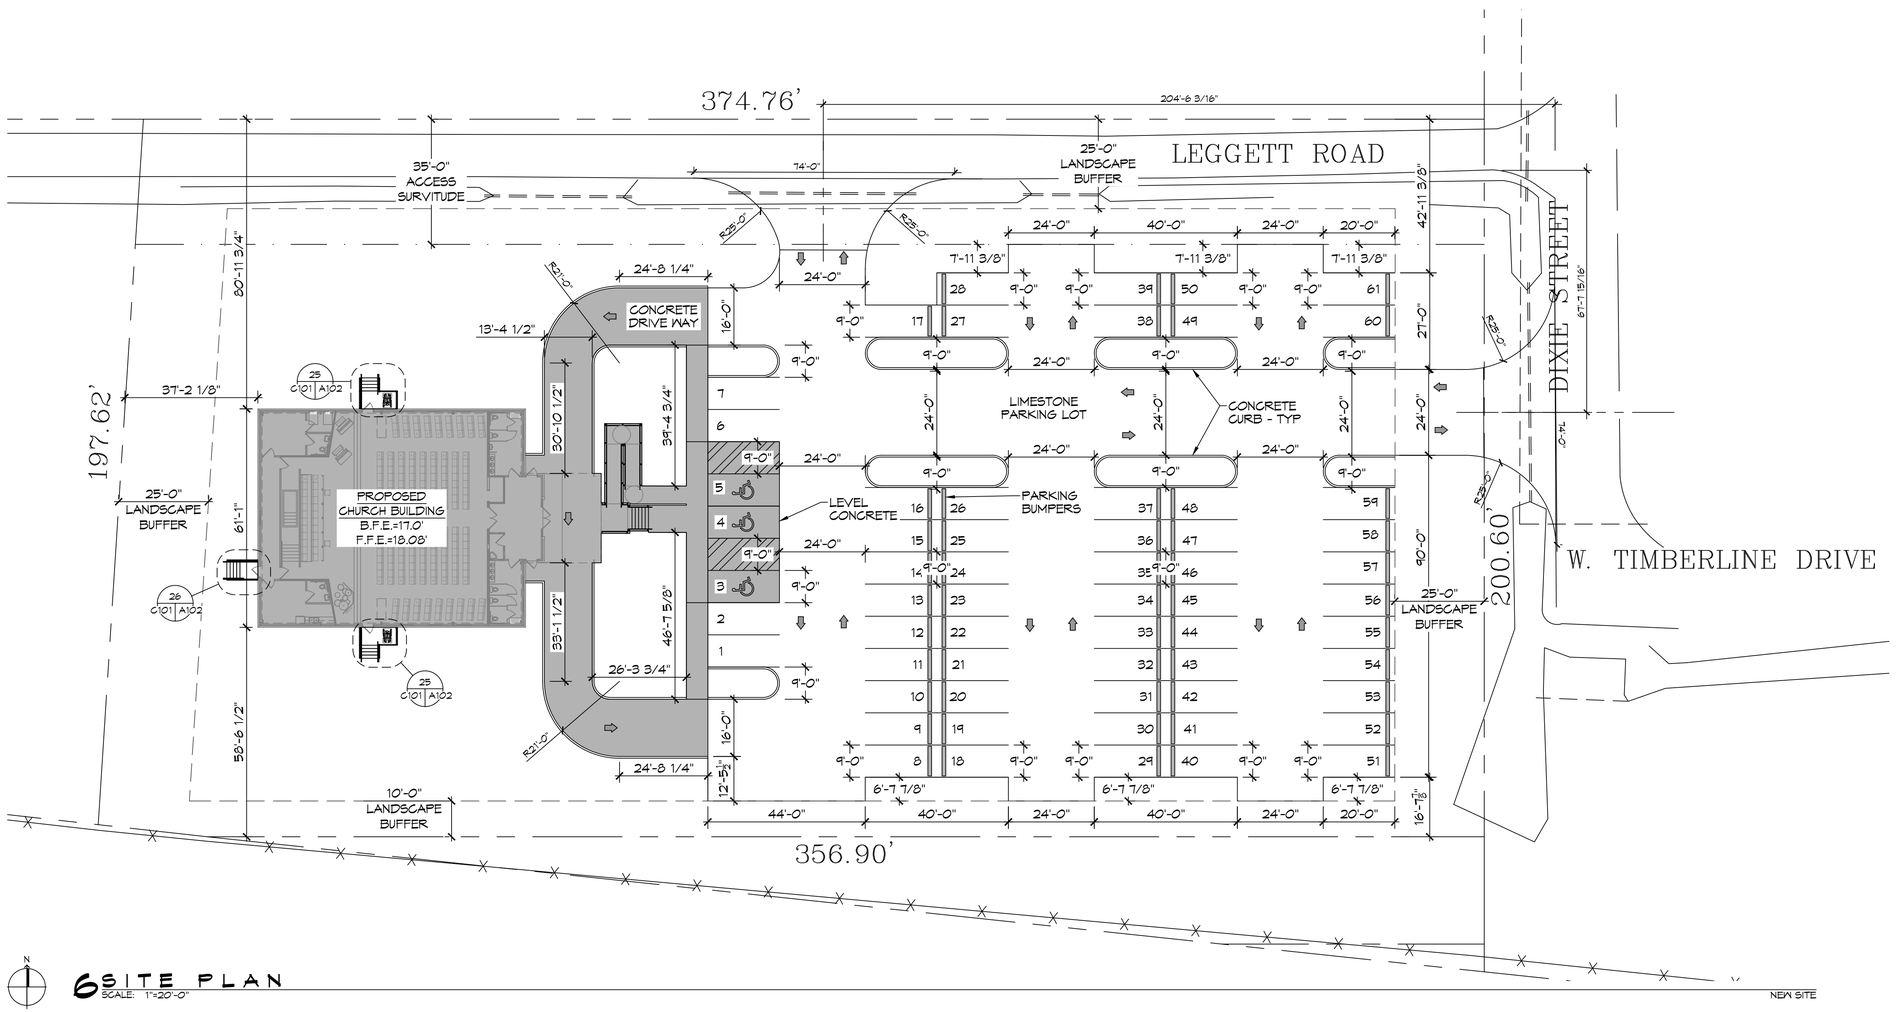

6 SITE PLAN
SCALE: 1"=20'-0"

DAMMON ENGINEERING, INC.
LOUISIANA & MISSISSIPPI
www.dammonengineering.com
info@dammonengineering.com
PH: 985.649.5832 F: 985.641.5950
Chief Engineer: Brian Wistich, PE
554 Old Spanish Trail
Slidell, LA 70458

REVISIONS

#	DESCRIPTION	DATE

CHRISTIAN LOVE CHURCH
3770 LEGGETT ROAD
SLIDELL, LA 70460

JOB No:	2295
DATE:	11-21-2022
DRAWN BY:	CKD
CHECKED BY:	BAK

THE ABOVE DRAWING AND SUPPORTING DATA, DESIGNS AND ARRANGEMENTS REPRESENTED ARE HOW OR HEREAFTER THE PROPERTY OF DAMMON ENGINEERING, AND AN EXPRESS REPRODUCTION OF DRAWING OR PART THEREOF WITHOUT WRITTEN PERMISSION OF DAMMON ENGINEERING IS PROHIBITED. ALL REPRODUCTIONS MUST BEAR THE COPYRIGHT NOTICE OF DAMMON ENGINEERING. READ CAREFULLY WITH THE STANDARD OF INSPECTION AND REPORTS OF DAMMON ENGINEERING. REPORT ERRORS AND OMISSIONS TO DAMMON ENGINEERING IMMEDIATELY.

SHEET TITLE:
SITE PLAN

DRAWING NUMBER:
C101

SHEET No: 3 of 16