FILE NAME: J:\...\04GRAPHICS\2205 - Christian Love Church\Drawings\Current Drawings\G001 - Cover Sheet.dwg PLOT DATE & TIME: Monday, November 21, 2022 2:39:05 PM

LIFE-SAFETY INFORMATION

APPLICABLE CODES		
NFPA 101 LIFE-SAFETY CODE 2015		
OCCUPANCY TYPE(S) AND CHAPTER(S)		
ASSEMBLY A-2 & A-3 (CHAPTER 12)		
MIXED OCCUPANCY		(REFERENCE CHAPTER 6)
OCCUPANT LOAD FACTOR		(REFERENCE TABLE 7.3.1.2)
ASSEMBLY A-3	1 PERSON / 1 Ft-6 in OF BENCH	198 + 2 WHEEL CHAIR = 200 OCCUPANTS
CLASSIFICATION OF HAZARD OF CONTENTS		
(REFERENCE: OCCUPANCY CHAPTER AND 6.2.2; SPECIFY LOW, ORDINARY, OR HIGH)		
CONSTRUCTION TYPE= VB		(REFERENCE: CHAPTER5, TABLE A.8.2.1.2 AND COMMENTARY TABLE 3.1 IN HANDBOOK)
MINIMUM EXIT SEPARATION DISTANCE FOR REMOTELY LOCATED EXITS		
(REFERENCE: SECTION 7.5; SPECIFY 1/2 OR 1/3 DIAGONAL DISTANCE OF AREA SERVED)		
1/2 DIAGONAL =	47'-8"	
MAXIMUM DEAD-END CORRIDORS		(REFERENCE: OCCUPANCY CHAPTER AND TABLE A.7.6)
20 FEET		
MAXIMUM COMMON PATH OF TRAVEL DISTANCE		(REFERENCE: OCCUPANCY CHAPTER AND TABLE A.7.6)
20 FEET/75 FEET		
MAXIMUM TRAVEL DISTANCE TO EXITS		(REFERENCE: OCCUPANCY CHAPTER AND TABLE A.7.6)
200 FEET		
*MAIN ENTRANCE MUST BE SIGNED TO ACCOMODATE 1/2 OCCUPANT LOAD OF BUILDING		
EXTINGUISHMENT REQUIREMENTS		NOT SPRINKLERED (NOT REQUIRED)
DETECTION, ALARM, AND COMMUNICATION SYSTEMS		NO
ALLOWABLE HEIGHT AND BUILDING AREA		PER IBC EQUIVALENT CONSTRUCTION TYPE

BUILDING CODE INFORMATION

APPLICABLE CODES		
IBC 2015		
ASSEMBLY GROUP A3	(IBC 2012 CHAPTER 3)	
OCCUPANT LOAD CALCULATIONS	(TABLE 1004.1.2)	
ASSEMBLY 3 (FIXED SEATING) 198 FIXED SEATS	1 PERSON / 1 Ft-6 in OF BENCH	198 + 2 = 200 OCCUPANTS
TOTAL OCCUPANTS	200 OCCUPANTS	
CONSTRUCTION TYPE(S)	(TABLE 503)	
VB (SECTION 503)		
ALLOWABLE HEIGHT AND BUILDING AREA LIMITED BY TYPE OF CONSTRUCTION		
MAXIMUM HEIGHT IN STORIES (SECTION 503 & 504, TABLE 503)		1
MAXIMUM AREA IN SQUARE FEET (SECTION 503, 506 & 507, TABLE 503) WITH AREA INCREASE		9,293 SF

WIND SPEED DESIGN REQUIREMENTS

THIS BUILDING SHALL BE DESIGNED WITH IBC SEC 1609 AS A FULLY ENCLOSED BLDG USING THE FOLLOWING INFORMATION:

WIND DESIGN DATA: DETERMINATION OF WIND LOADS SHALL BE IN ACCORDANCE WITH IBC SEC 1609.3 (A), (B), OR (C) DEPENDING ON THE RISK CATEGORY

ULTIMATE WIND SPEED =	141 MPH (IBC FIG 1609C)	NOMINAL WIND SPEED =	Vasd = 109 MPH
RISK FACTOR:	CATEGORY II	SURFACE ROUGHNESS =	B
TOPOGRAPHIC FACTOR =	1	EXPOSURE =	B
INTERNAL PRESSURE COEFFICIENT (ASCE 7-10 TABLE 26.11-1):		± 0.18	
LIVE LOADS (IBC SEC 1607)			
ASSEMBLY FIXED SEATING (IBC TABLE 1607.1):		60 PSF	
PLATFORMS (ASSEMBLY) (IBC TABLE 1607.1):		100 PSF	
LOBBIES (IBC TABLE 1607.1):		100 PSF	
CLASSROOMS (IBC TABLE 1607.1):		40 PSF UNIFORM, 1,000 LB CONCENTRATED	
ROOF LIVE LOADS (IBC TABLE 1607.1):		20 PSF UNIFORM, 300 LB CONCENTRATED	
SNOW LOADS (IBC TABLE 1608):			
GROUND SNOW LOAD (IBC FIG 1608.2):		5 PSF	

FLOOD ZONE INFORMATION

BASED ON THE SURVEY OF THIS PROPERTY BY J.V. BURKES AND ASSOCIATES, INC. THIS PROPERTY IS IN A SPECIAL FLOOD HAZARD AREA. F.I.R.M. COMMUNITY MAP NO 220205 0420 E; REVISED 4/21/98

FLOOD ZONE:	A	BASE FLOOD ELEVATION	17.0 NGVD

ELEVATIONS REFER TO NGVD 1929 DATUM

PROJECT STATISTICS

BUILDING SQUARE FOOTAGE	TOTAL ENCLOSED SPACE	4584 SF

NEW CHURCH

PROJECT LOCATION:
37770 LEGGETT ROAD
SLIDELL, LA 70460

OWNER:
Pastor STEVE ABRAM

GRAPHIC SYMBOLS

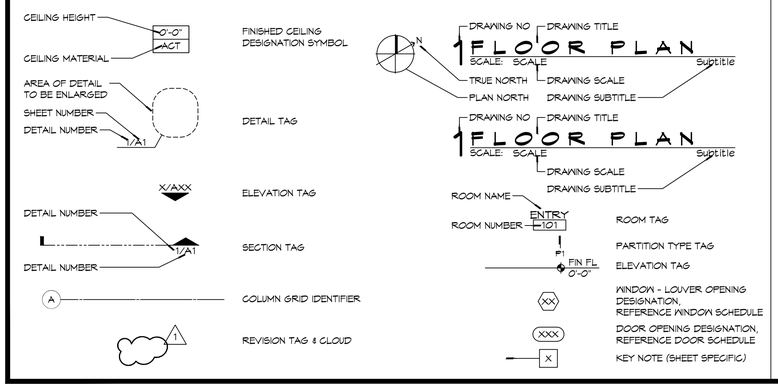

CHRISTIAN LOVE CHURCH SLIDELL LOUISIANA

LIFE-SAFETY LEGEND

SYMBOL	DESCRIPTION
	EXITS
45	DOOR FIRE RATING (MINUTES)
36 / 170	DOOR WIDTH/EGRESS CAPACITY
	EXIT LIGHT
FEC	FIRE EXTINGUISHER AND CABINET
FE	FIRE EXTINGUISHER W/ WALL MTD BRACKET
	COMMON PATH OF TRAVEL
	TRAVEL DISTANCE
	DECISION POINT
	SMOKE PARTITION
	ONE-HOUR FIRE RATED PARTITION
	TWO-HOUR FIRE RATED PARTITION
	TWO-HOUR FIRE/SMOKE PARTITION
	FOUR-HOUR RATED PARTITION

VICINITY MAP

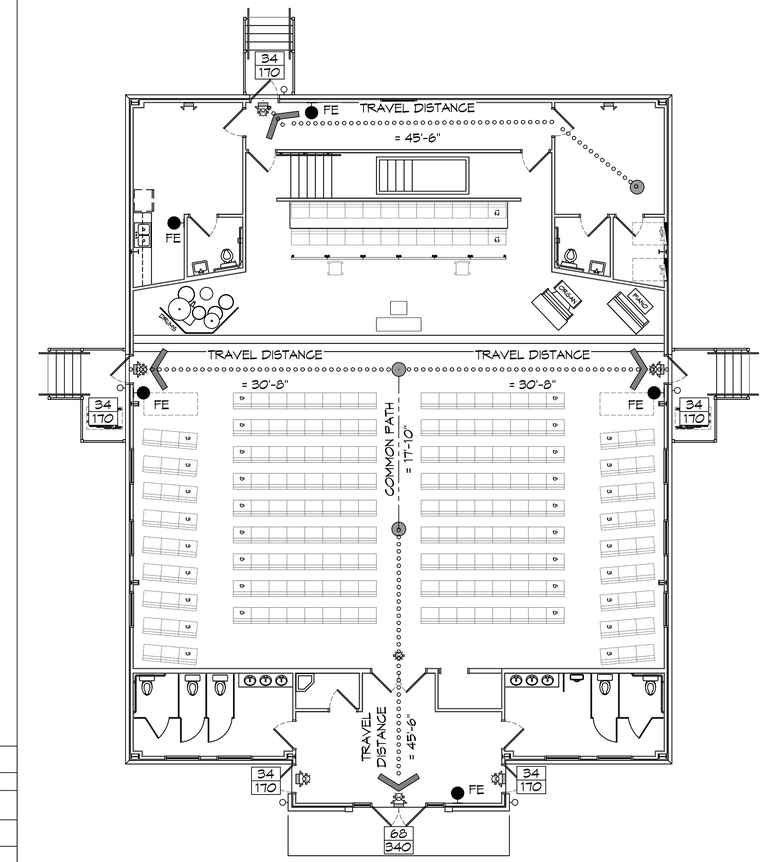

LIFE-SAFETY PLAN

SCALE: 1/8" = 1'-0"

SHEET INDEX

SHEET #	SHEET TITLE
G001	GENERAL PROJECT, LIFE-SAFETY, AND BUILDING CODE INFORMATION
G002	ACCESSIBILITY INFORMATION
C101	SITE PLAN
C102	UTILITY SITE PLAN
C103	SITE PAVING PLAN
S101	WALL SECTION PLAN
S102	BUILDING SECTION PLAN
A101	FLOOR PLAN
A102	ADA ACCESSIBLE RAMP PLAN AND DETAILS
A103	REFLECTED CEILING PLAN
A104	ELEVATION PLAN
P101	PLUMBING PLAN, RISER, & DETAILS
M101	MECHANICAL PLAN, SCHEDULES, & DETAILS
E101	POWER PLAN
E102	LIGHTING PLAN
E103	CIRCUIT PANELS AND ONE-LINE DIAGRAM

GENERAL NOTES

1. ALL MATERIALS AND WORK, INCIDENTAL TO THE CONSTRUCTION OF THIS PROJECT, SHALL CONFORM TO ALL GOVERNING CODES, AND REGULATIONS OF AGENCIES IN AUTHORITY.
2. CONTRACTOR SHALL PROVIDE ALL PUBLIC PROTECTIONS NECESSARY AS REQUIRED BY LAW.
3. THE DRAWINGS, SPECIFICATIONS AND ANY SUBSEQUENTLY ISSUED ADDENDA, AMENDMENTS OR SUCH CHANGE ORDERS APPROVED BY THE OWNER AND THE CONTRACTOR ARE PART OF THESE CONTRACT DOCUMENTS.
4. DO NOT SCALE DRAWINGS. CONSULT WITH THE ARCHITECT REGARDING ANY ITEMS IN THE CONTRACT DOCUMENTS THAT REQUIRE CLARIFICATION.
5. TRASH SHALL BE REMOVED FROM THE SITE NOT LESS THAN TWICE MONTHLY.
7. THE GENERAL CONTRACTOR SHALL VERIFY EXISTING CONDITIONS PRIOR TO COMMENCING WORK AND REPORT ANY AND ALL DISCREPANCIES TO THE ARCHITECT.
8. CONTRACTOR VEHICLES AND EQUIPMENT NECESSARY FOR CONSTRUCTION MAY BE PARKED ON THE SITE. OTHER VEHICLES PARKED ON THE SITE REQUIRE THE OWNER'S PERMISSION.
10. NAMING A CERTAIN BRAND, MAKE OR MANUFACTURER IS TO DESIGNATE THE GENERAL STYLE, TYPE, CHARACTER AND QUALITY STANDARD OF THE PRODUCT DESIRED. SUBSTITUTION REQUESTS MUST BE SUBMITTED PRIOR TO BIDDING.
11. ALL MATERIALS/EQUIPMENT SHALL BE INSTALLED PER MANUFACTURER'S RECOMMENDATIONS. WORK NOT CONSISTENT WITH MANUFACTURER'S RECOMMENDATIONS WILL BE REJECTED BY OWNER/ARCHITECT.

DAMMON ENGINEERING, INC.
LOUISIANA & MISSISSIPPI
www.dammonengineering.com
info@dammonengineering.com
PH: 985.649.5832 F: 985.641.5950

Chief Engineer: Brian Mitsch, PE
5521 Oak Creek Trail
Slidell, LA 70458

#	DESCRIPTION	DATE
	REVISIONS	

CHRISTIAN LOVE CHURCH
37770 LEGGETT ROAD
SLIDELL, LA 70460

JOB No: 2205 | DATE: 11-21-2022
DRAWN BY: CJCD | CHECKED BY: JMS

These drawings are the property of Dammon Engineering, Inc. and shall not be used on any project other than that for which they are specifically prepared and shall remain the property of Dammon Engineering, Inc. and shall be returned upon request. All ideas, designs, arrangements and plans indicated or represented by these drawings are the property of Dammon Engineering, Inc. and shall not be used in whole or in part by anyone except with the written permission of Dammon Engineering, Inc. Visual contact with these drawings shall constitute prima facie evidence of the acceptance of these restrictions.

SHEET TITLE:
GENERAL PROJECT, LIFE-SAFETY, AND BUILDING CODE INFORMATION

DRAWING NUMBER:
G001

SHEET No: 1 of 16