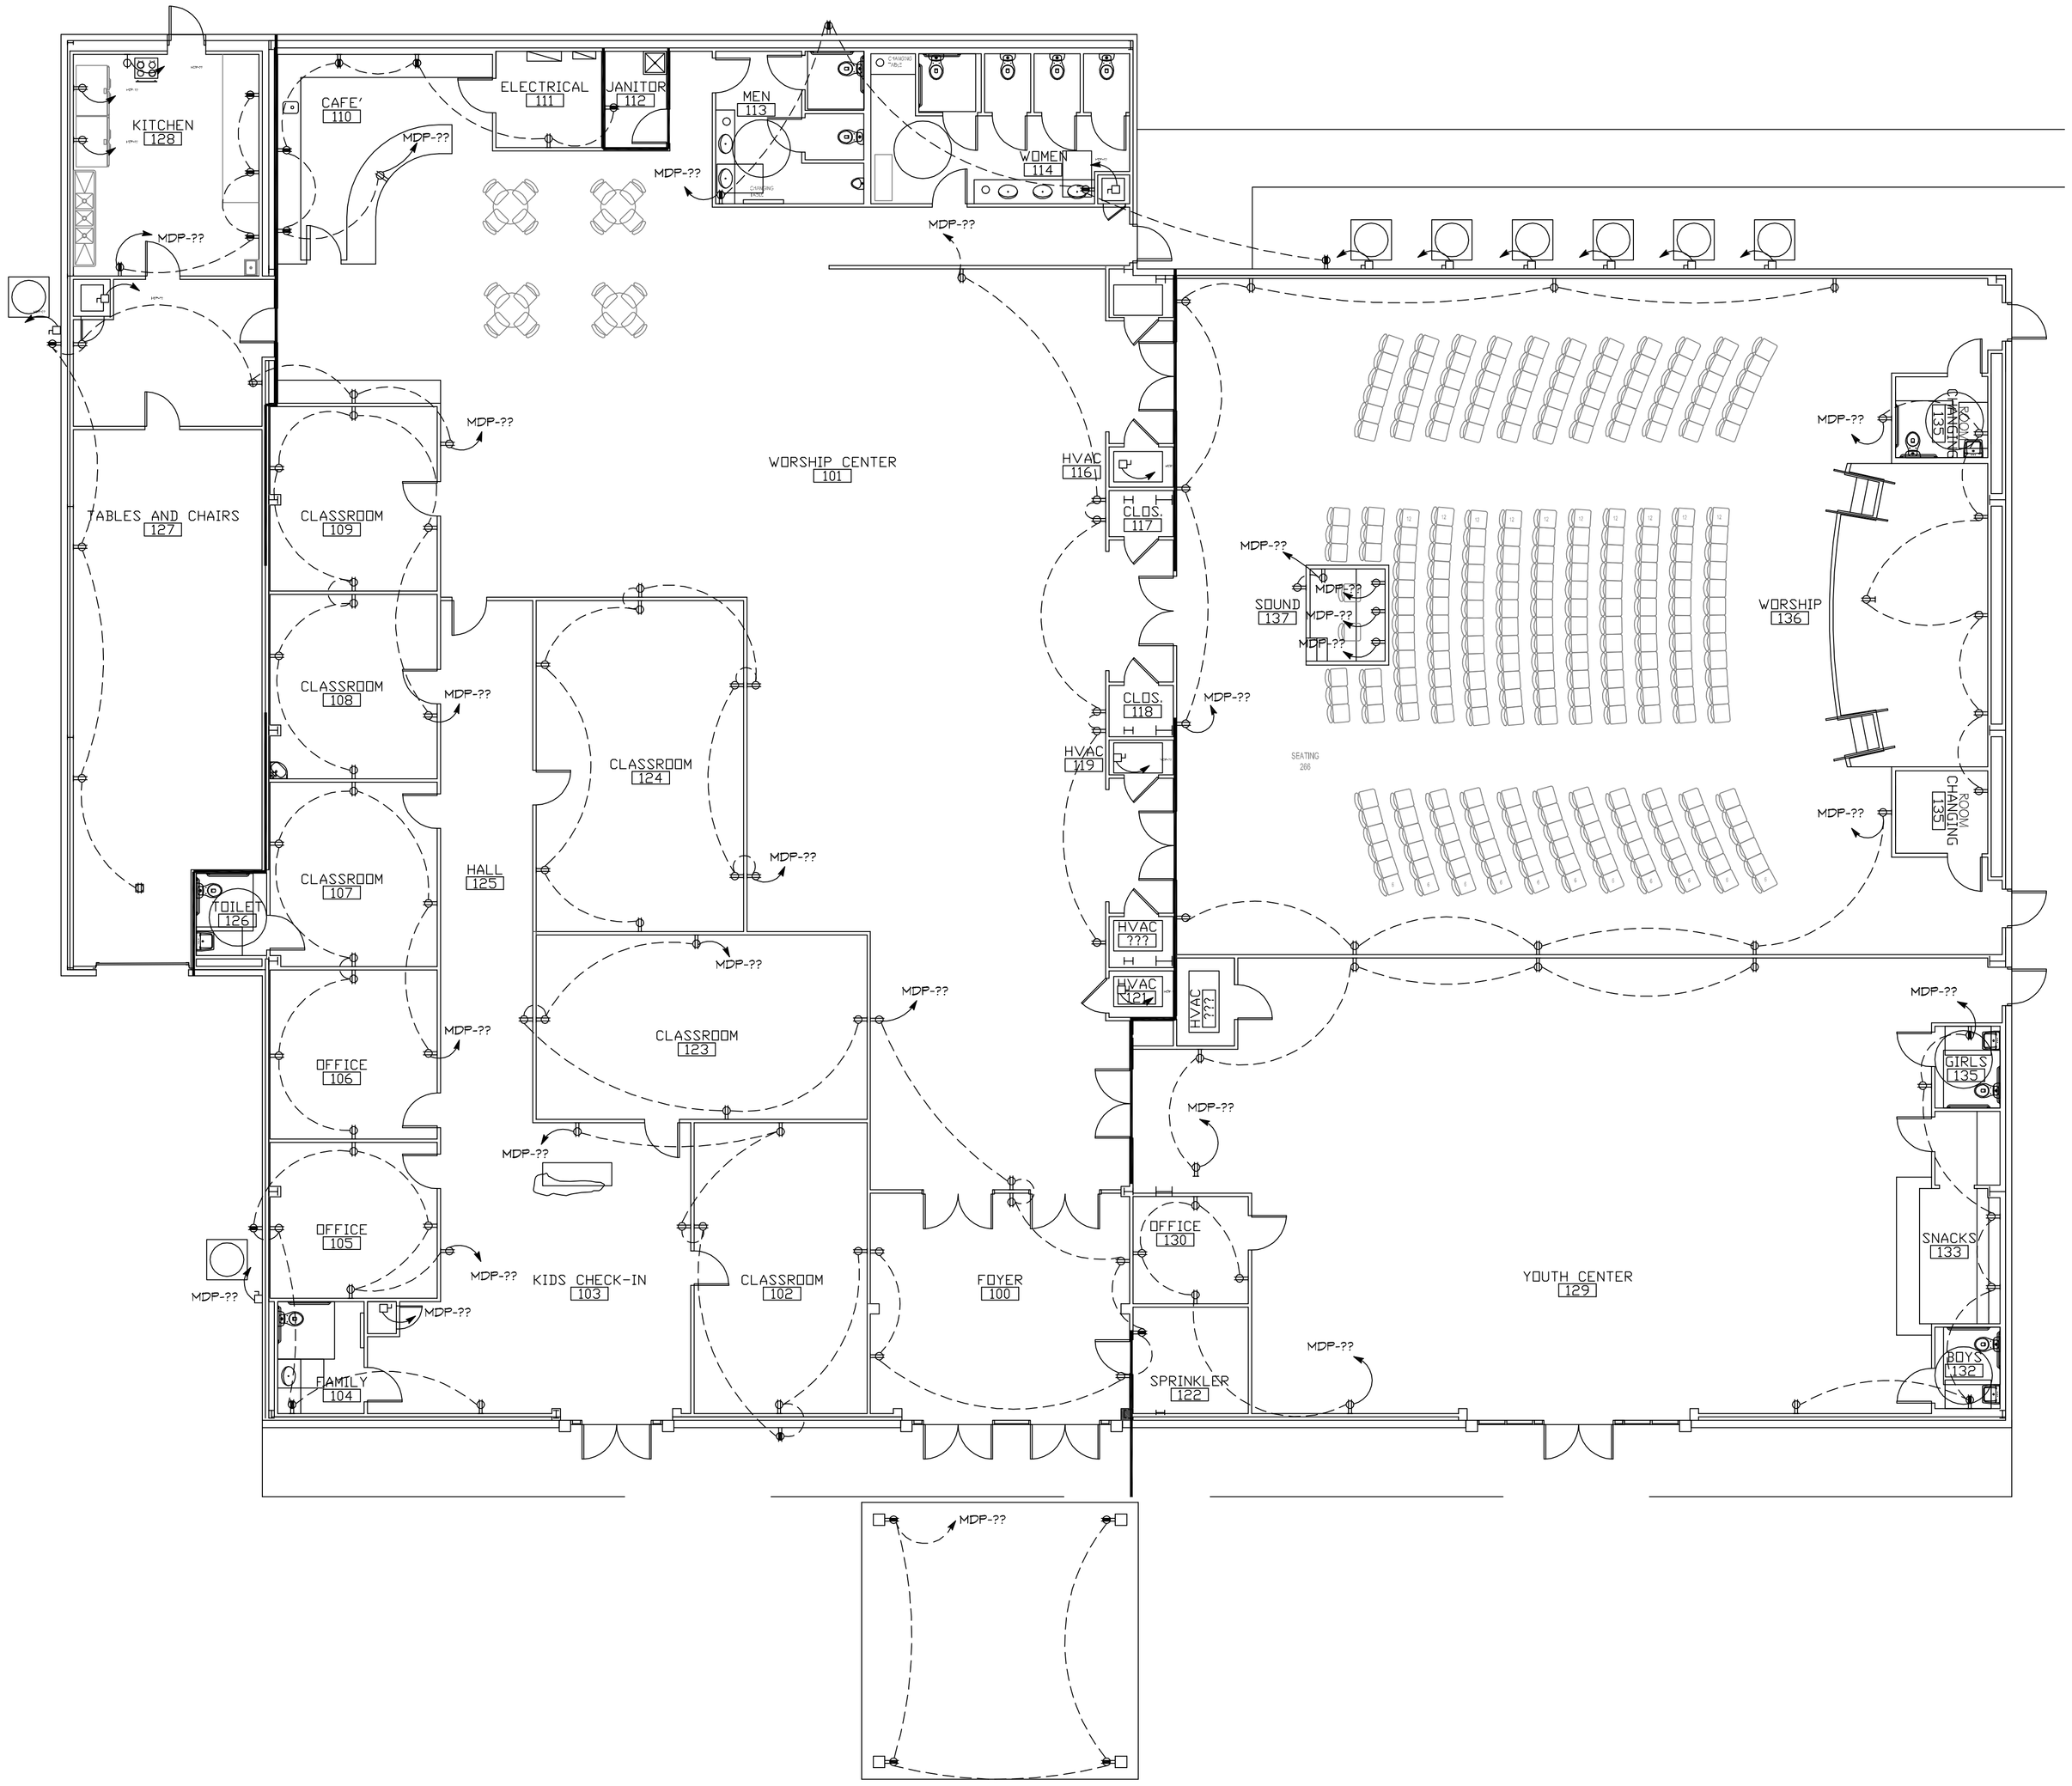

N

2 POWER PLAN PHASE B

SCALE: 1/8"=1'-0"

DAMMON ENGINEERING, INC.
LOUISIANA & MISSISSIPPI

www.dammonengineering.com
info@dammonengineering.com
PH: 985.649.5832 F: 985.641.5950

Chief Engineer: Brian Mistich, PE
554 Old Spanish Trail
Slidell, LA 70458

REVISIONS

#	DESCRIPTION	DATE

GRACE FELLOWSHIP

34452 MILLS ALLEY
PEARL RIVER LA

JOB No:	2340	DATE:	02/07/2018
DRAWN BY:	JTL	CHECKED BY:	BAM

This item is strictly the property of Dammon Engineering, Inc. Any reproduction, in part or whole, or any use of this design without the express written consent of Dammon Engineering, Inc. is prohibited. Any modifications made to this drawing, or any other documents dealing with the design, or any use of any part of this design for other projects or additions to this project, by others, or used in connection with any more or less than the scope of work intended by Dammon Engineering, Inc. for this project, shall be at the user's sole risk and without liability or legal exposure to Dammon Engineering, Inc.

SHEET TITLE:
POWER PLAN
PHASE B

DRAWING NUMBER:

E102

SHEET No: 13 of ?