SITE PLAN

SCALE: 1"=20'-0"

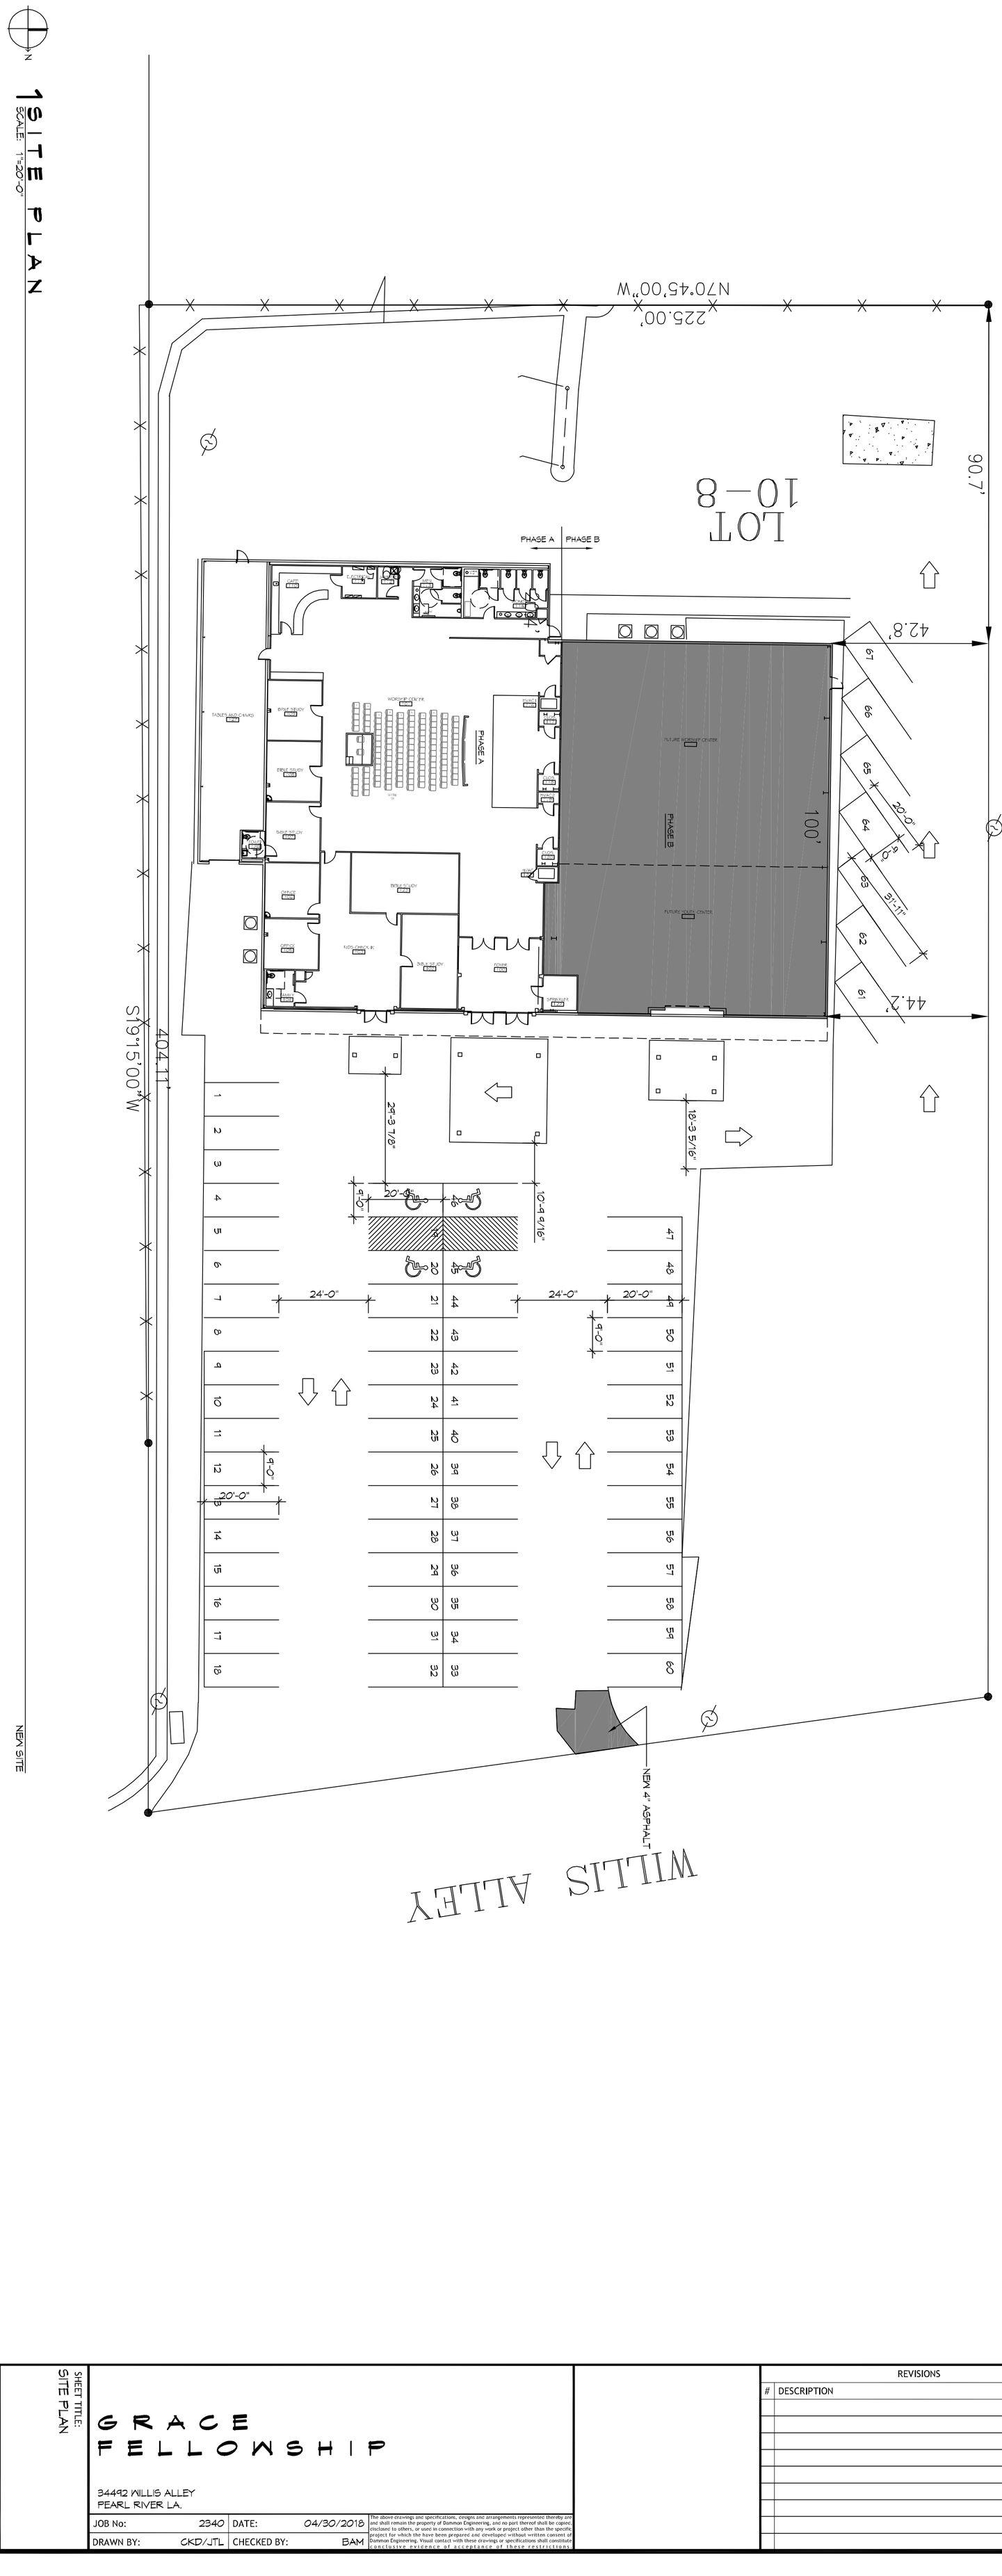

PLANNING

ZONED - C3 COMMERCIAL

PARKING REQUIREMENTS

1 SPACE PER 4 OCCUPANTS
TOTAL OCCUPANTS = 266
PARKING SPACES REQUIRED = 67

FLOOD ZONE

ZONE "C"

SHEET No: 3 of 18

DRAWING NUMBER: C101

SHEET TITLE: SITE PLAN

GRACE FELLOWSHIP

34492 WILLIS ALLEY
PEARL RIVER LA.

JOB No:	2340	DATE:	04/30/2018
DRAWN BY:	CKD/JTL	CHECKED BY:	BAM

The above drawings and specifications, designs and arrangements represented thereby are and shall remain the property of Dammon Engineering, and no part thereof shall be copied, disclosed to others, or used in connection with any work or project other than the specific project for which the have been prepared and developed without written consent of Dammon Engineering. Visual contact with these drawings or specifications shall constitute conclusive evidence of acceptance of these restrictions.

REVISIONS

#	DESCRIPTION	DATE

DAMMON ENGINEERING, INC.
LOUISIANA & MISSISSIPPI

Chief Engineer: Brian Mistich, PE
554 Old Spanish Trail
Slidell, LA 70458

www.dammonengineering.com
info@dammonengineering.com
PH: 985.649.5832 F: 985.641.5950