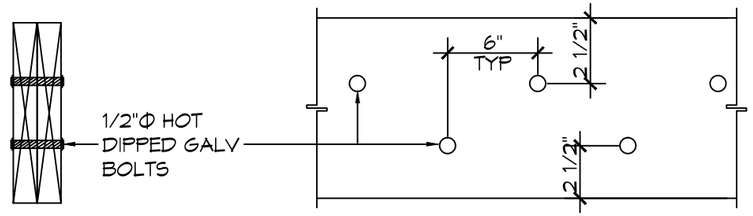

SECTION

ELEVATION

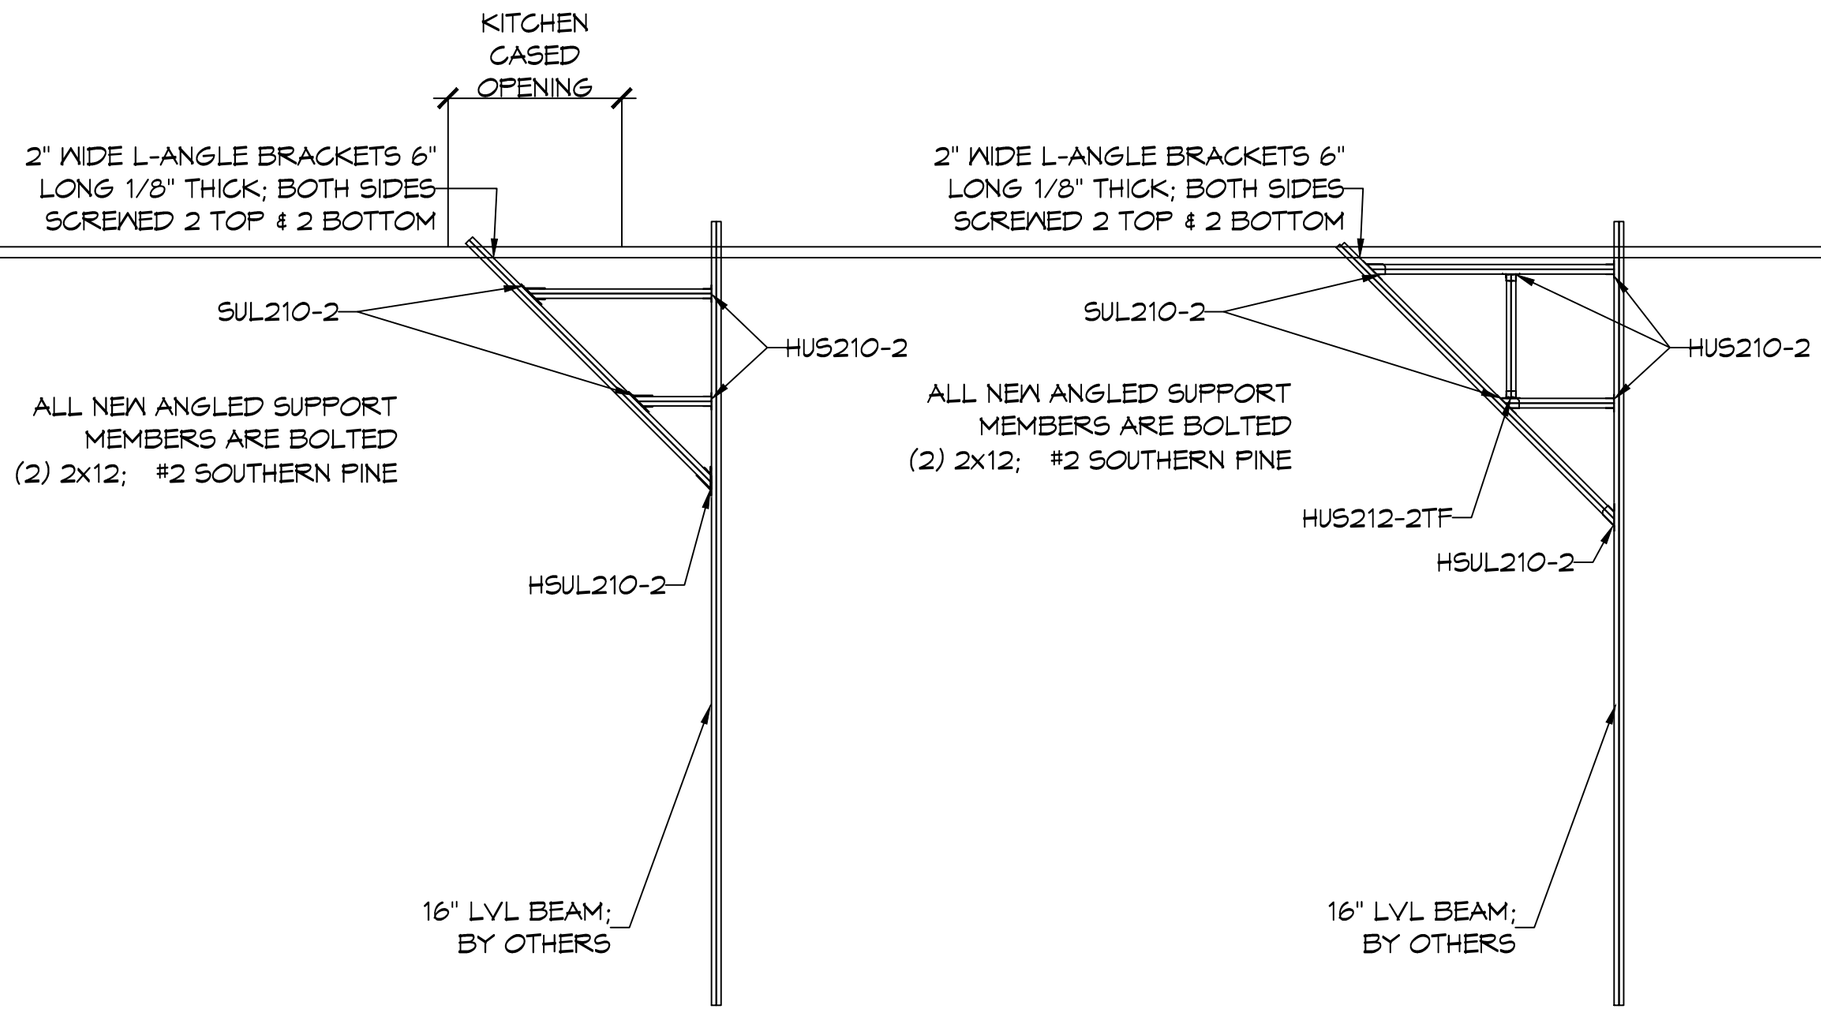

2 SUPPORT FOR MOVEABLE WALL SYSTEM; KWIK WALL

SCALE: 1/4"= 1'-0"

Simpson Brackets

DAMMON ENGINEERING, INC.
554 Old Spanish Trail Slidell, LA 70458 (985) 649-5832
dammonengineering.com
info@dammonengineering.com
PHONE: 985-649-5832

CHIEF ENGINEER: BRIAN A. MISTICH, P.E.
554 OLD SPANISH TRAIL
SLIDELL, LA 70458

DRAINAGE ANALYSIS FOR THE
REDEMPTION CHURCH OF LACOMBE
62060 Hwy 434
PO Box 487
Lacombe, LA 70445

JOB No: 2366	DATE: 1/30/2019
DRAWN BY: DD	CHECKED BY: --

S1.2