GENERAL RCP NOTES

ALL CEILING HEIGHTS INDICATED ARE APPROXIMATE. ACTUAL CEILING HEIGHT TO BE DETERMINED BY STRUCTURE ELEVATION AND CEILING ASSEMBLY THICKNESS; HOWEVER OCCUPIABLE SPACES SHALL NOT HAVE A CEILING HEIGHT LESS THAN 7'-6" (PER IBC 1208.2).

RCP LEGEND

SYMBOL	SYMBOL	DESCRIPTION
		2'x4' SUSPENDED FLUORESCENT LIGHT FIXTURE
		2'x2' SUSPENDED FLUORESCENT LIGHT FIXTURE
		DIRECTIONAL FLOOD LIGHT FIXTURE
		SURFACE MOUNTED FLUORESCENT STRIP LIGHT FIXURE
		PENDANT LIGHT FIXTURE
		RECESSED CAN LIGHT FIXTURE
		SURFACE MOUNTED LIGHT FIXTURE
		EXHAUST FAN
		HVAC SUPPLY AIR DIFFUSER
		CHANDELIER

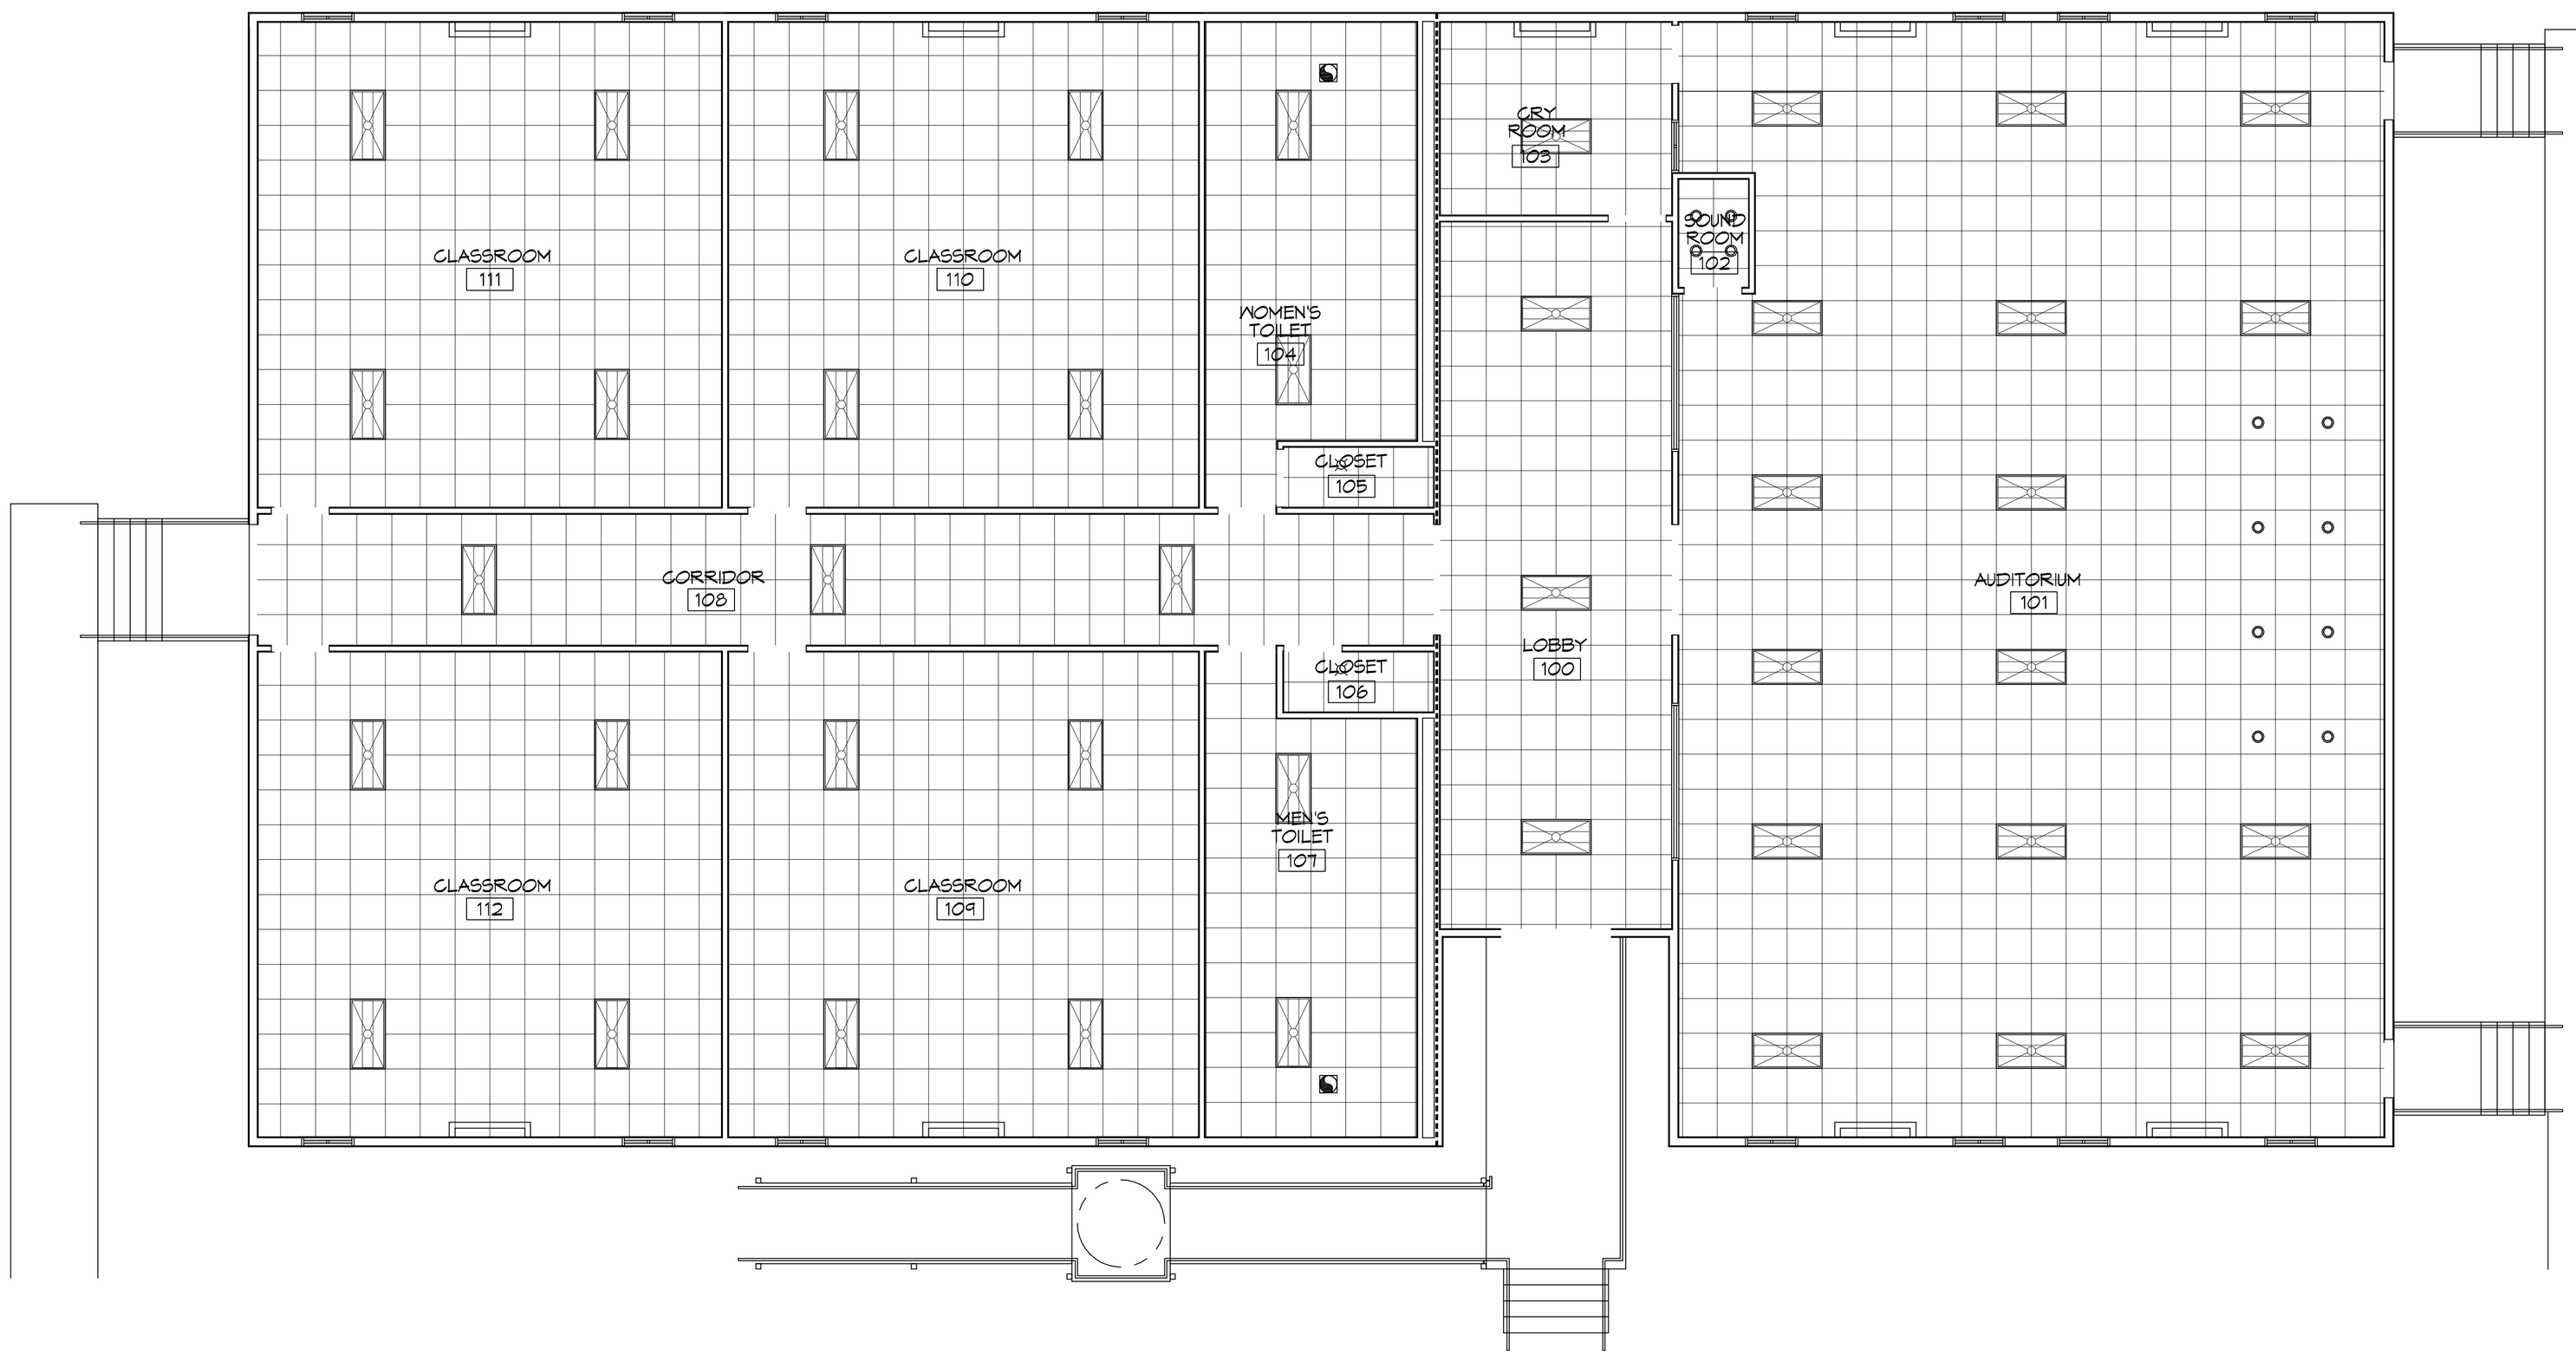

1 REFLECTED CEILING PLAN
SCALE: 3/16"=1'-0"

DAMMON ENGINEERING, INC.
LOUISIANA & MISSISSIPPI
www.dammonengineering.com
info@dammonengineering.com
PH: 985.649.3832 F: 985.641.5950
Chief Engineer: Brian Mistich, PE
554 Old Spanish Trail
Slidell, LA 70458

REVISIONS

#	DESCRIPTION	DATE

THE CROSSING

6485 Highway 41
Pearl River, LA 70452

JOB No: 2384 | DATE: 9/15/2017
DRAWN BY: MKM | CHECKED BY: JMS

The drawings and specifications, including but not limited to any electronic information thereto or therefrom, are the property of Dammon Engineering, Inc. and shall not be reproduced or distributed to others, or used in connection with any work or projects other than the specified project for which they are prepared, without the written permission of Dammon Engineering, Inc. Copyright © 2016 Dammon Engineering, Inc. All Rights Reserved.

SHEET TITLE:
REFLECTED CEILING PLAN

DRAWING NUMBER:
A104

SHEET No: 10 of 15