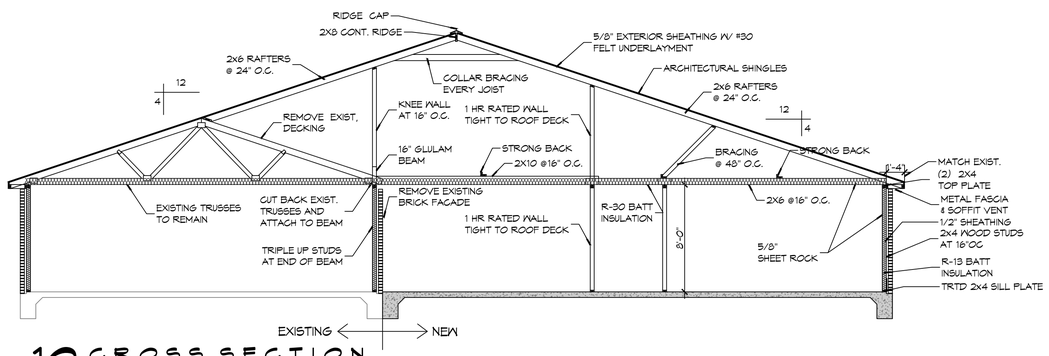


## 10 CROSS SECTION

SCALE: 3/16" = 1'-0"

WOOD FRAME CROSS SECTION

## 11 CEILING JOIST PLAN

SCALE: 3/16" = 1'-0"

CEILING JOIST




## 12 ROOF PLAN

SCALE: 3/16" = 1'-0"

ROOF PLAN


DAMMON ENGINEERING, INC.
LOUISIANA & MISSISSIPPI
www.dammonengineering.com
Info@dammonengineering.com
PH: 985.649.5832 F: 985.641.9950
Chief Engineer: Brian Mistich, PE
554 Old Spanish Trail
Slidell, LA 70458

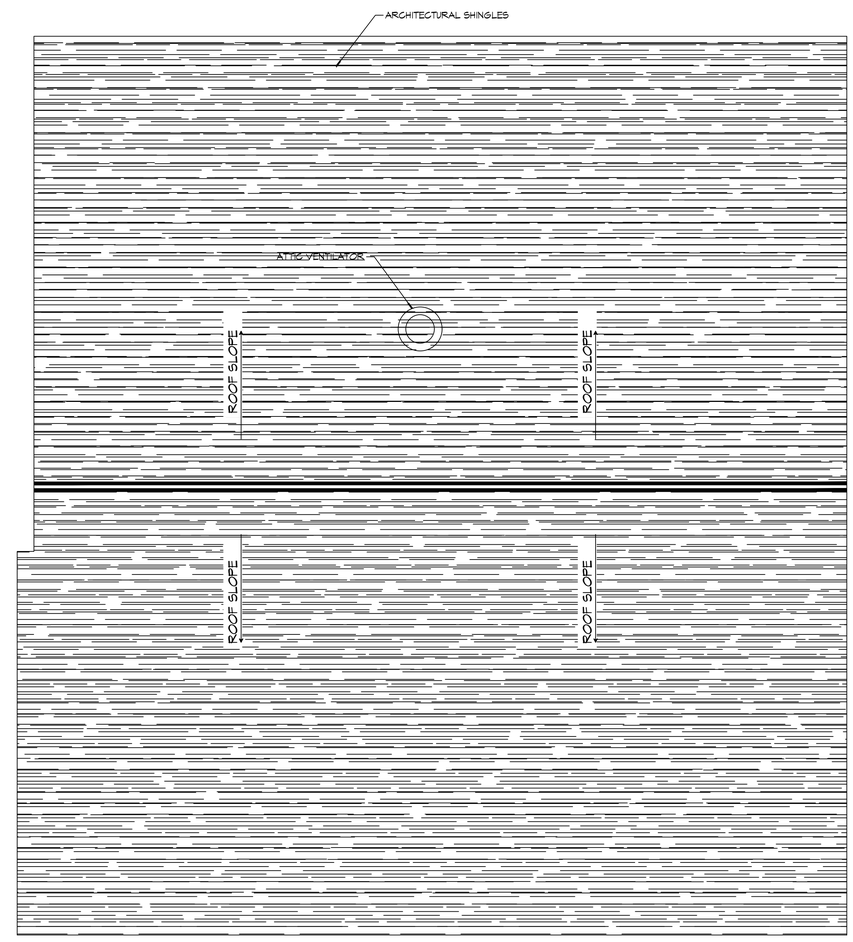
REVISIONS

| # | DESCRIPTION | DATE |
|---|---|---|
| | | |

COMMUNITY BAPTIST CHURCH

554 19 BADON RD
SLIDELL, LA 70460

| | | | |
|---|---|---|---|
| JOB No: | 2403 | DATE: | 10/09/2023 |
| DRAWN BY: | CKD | CHECKED BY: | BAM |


The drawings, specifications and other documents, designs and data or instruments of service prepared by Dammon Engineering, Inc. (hereinafter "DEI") for this project are instruments of service and are the property of DEI. The reproduction, publication or use by others of such instruments of service in whole or in part is a violation of the law and is prohibited without the written consent of DEI. Any reproduction, publication or use by others of such instruments of service without the written consent of DEI is at the sole risk of the party making such reproduction, publication or use and such party shall indemnify and hold harmless DEI against all claims, damages, losses and expenses (including reasonable attorney's fees) arising out of or resulting therefrom.


SHEET TITLE:
BLDG SECTION, CELING JOIST AND ROOF PLAN

DRAWING NUMBER:

S102

SHEET No: 7 of 14