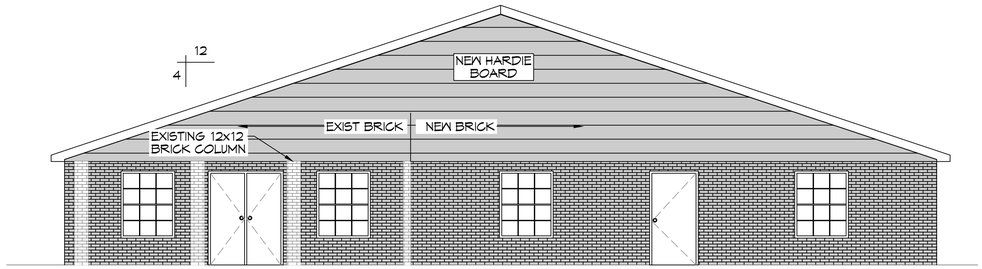

14 FRONT ELEVATION PLAN
SCALE: 3/16"=1'-0"

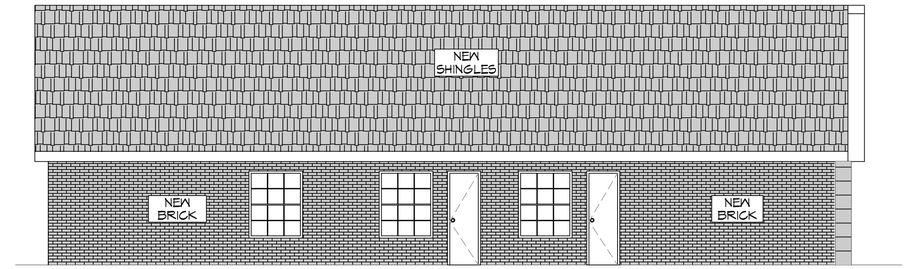

15 RIGHT ELEVATION PLAN
SCALE: 3/16"=1'-0"

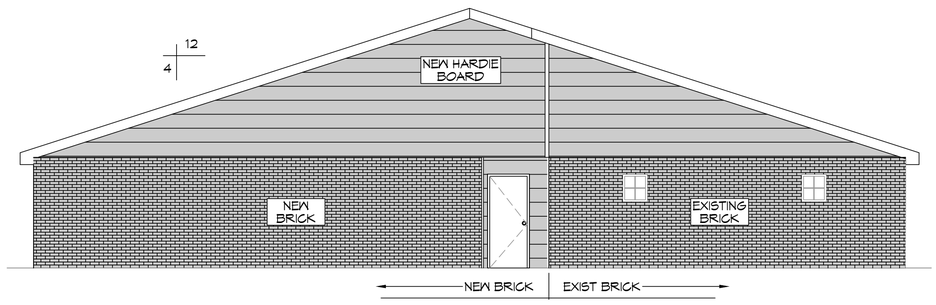

16 REAR ELEVATION PLAN
SCALE: 3/16"=1'-0"

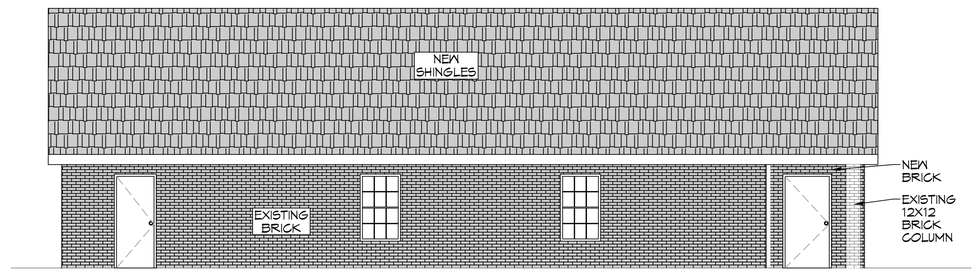

17 LEFT ELEVATION PLAN
SCALE: 3/16"=1'-0"

DAMMON ENGINEERING, INC.
LOUISIANA & MISSISSIPPI
www.dammonengineering.com
Web: dammonengineering.com
PH: 985.649.5832 F: 985.641.5950
Chief Engineer: Brian Mistich, PE
5540 Classic Trail
Slidell, LA 70458

REVISIONS

#	DESCRIPTION	DATE

STATE OF LOUISIANA
BRIAN A. MISTICH
License No. 30187
PROFESSIONAL ENGINEER

COMMUNITY BAPTIST CHURCH
59413 BADON RD
SLIDELL, LA 70460

JOB No: 2483 DATE: 10/10/2023
DRAWN BY: CKD CHECKED BY: JMS

The ideas, designs and plans indicated or represented by this drawing are the property of Dammon Engineering, and shall remain the property of Dammon Engineering, and no copy, reproduction or use thereof, in whole or in part, shall be made without the express written consent of Dammon Engineering. Ownership of all drawings and specifications is retained by Dammon Engineering. Reproduction of these drawings and specifications without written consent of Dammon Engineering is a violation of applicable copyright laws.

SHEET TITLE:
ELEVATION PLAN

DRAWING NUMBER:
A102

SHEET No: 10 of 15

FILE NAME: J:\- CHURCHES\2483 - Community Baptist Church Slidell\Drawings\Current Drawings\A102 - Elevation Plan.dwg PLOT DATE & TIME: Thursday, October 26, 2023 3:09:03 PM