FILE NAME: J:\1_CHURCHES\1443 - Community Baptist Church (Utah)\Drawing\Current Drawing\1443 - Site Plan.dwg PLOT DATE & TIME: Thursday, October 26, 2023 3:03:31 PM

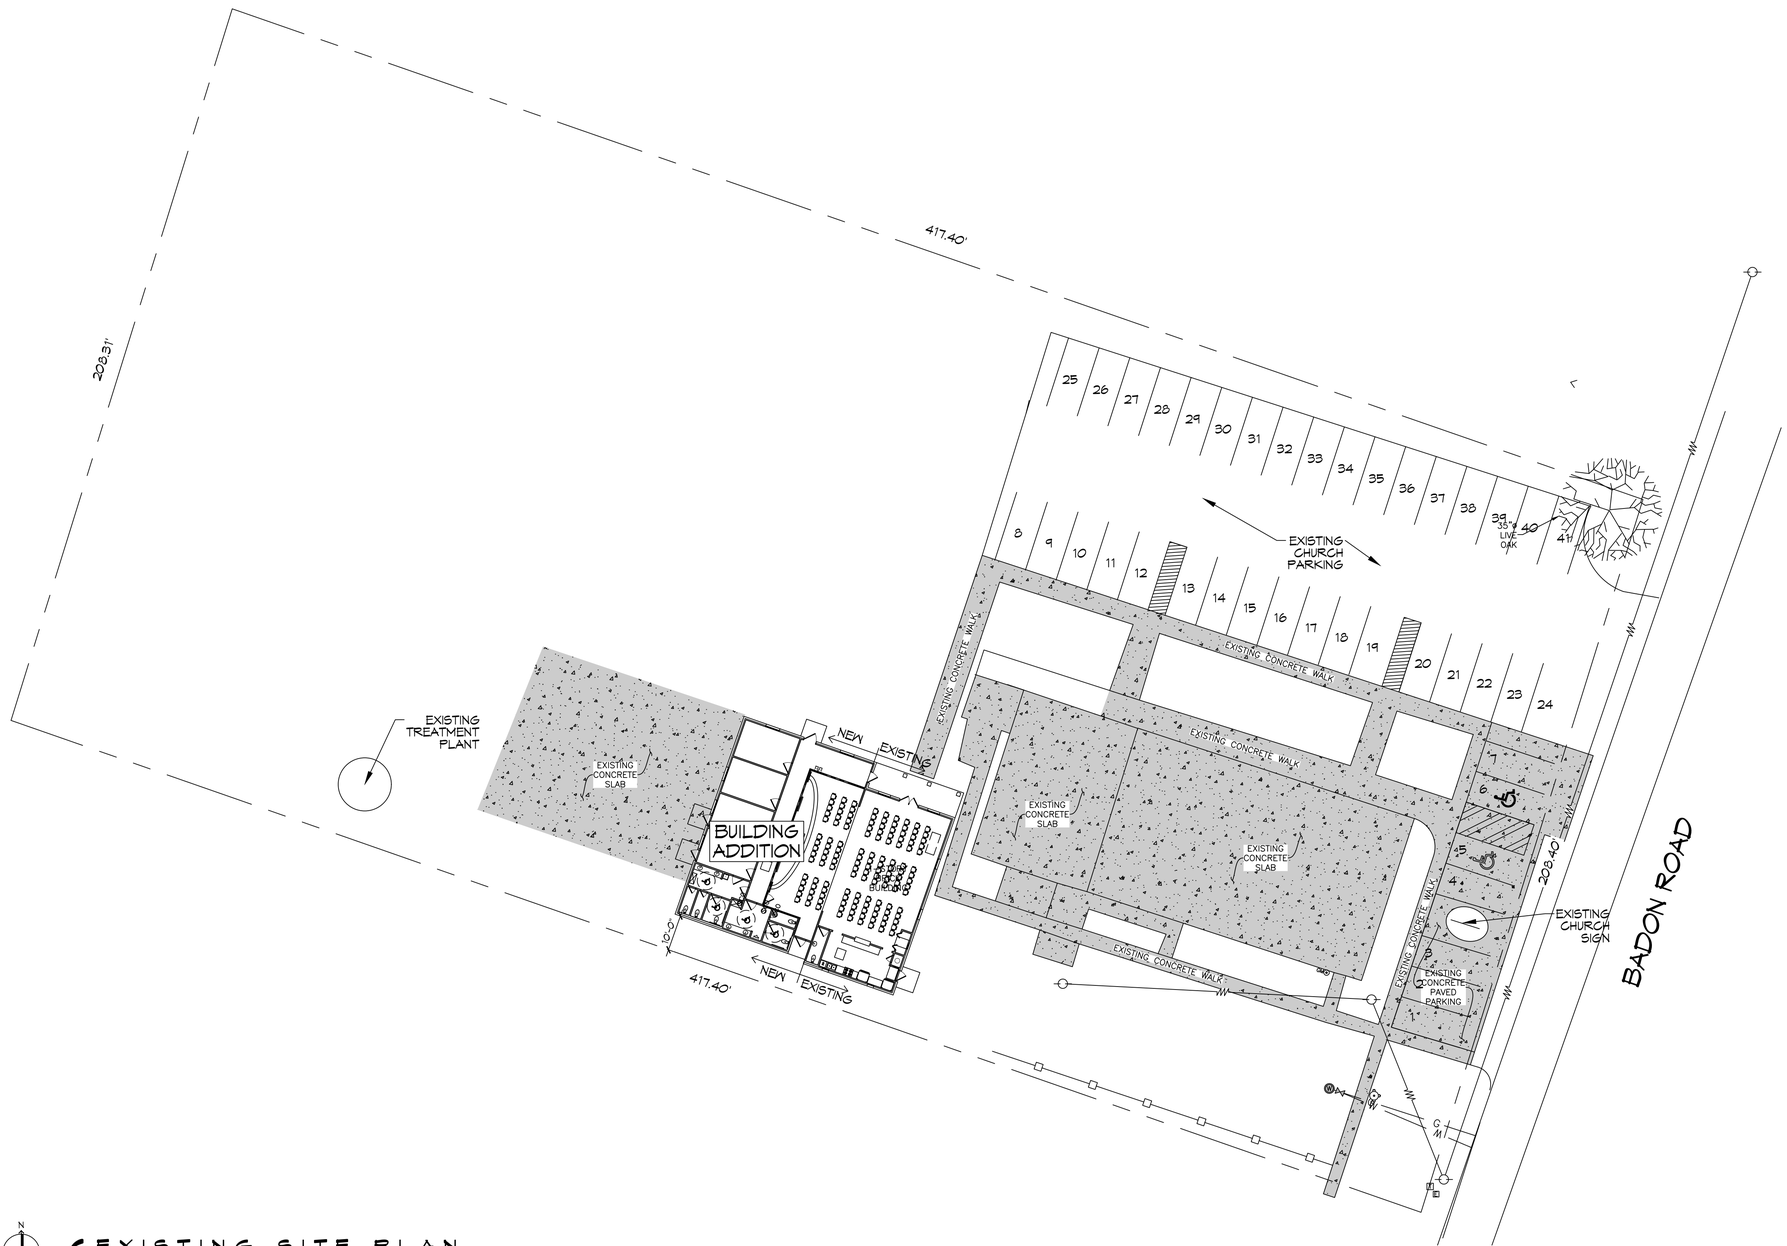

N

6 EXISTING SITE PLAN
SCALE: 1" = 20'-0"

PLANNING

LOT 4A
ZONED HC-2

FLOOD ZONE

ZONE "B"

BUILDING SQUARE FOOTAGE

EXISTING BUILDING 1418 SQ.FT.
BUILDING ADDITION 2,209 SQ. F.T

TOTAL BUILDING 3627 SQ. F.T

BUILDING ELEVATION

BASE FLOOD ELEVATION = N/A
NEW FINISHED FLOOR ELEVATION = MATCH EXISTING HEIGHT

PARKING REQUIREMENTS

CHURCH = 3,627 SQ. FT.

RELIGIOUS INSTITUTIONS, CHURCHES, TEMPLES, CHAPELS, ETC.
1 SPACE PER 4 OCCUPANTS @ MAX LOAD
135 SEATS / 4 = 34 PARKING SPACES REQUIRED

39 REGULAR PARKING SPACES PROVIDED
2 HANDICAP PARKING SPACES PROVIDED
TOTAL PARKING SPACES PROVIDED 41

FUTURE PLANNING

ANY ADDITION OR NEW BUILDING BEYOND THE INITIAL PHASE SHOWN ON THESE PLANS WILL REQUIRE FULL CONSTRUCTION DOCUMENTS FOR THE SITE TO BECOME COMPLIANT WITH CURRENT PLANNING AND LANDSCAPE REGULATIONS FOR STP.

DESIGN CRITERIA

THE CONSTRUCTION FOR SAID RESIDENCE, WHERE BASIC WIND SPEED IS 140 MILES PER HOUR, WIND EXPOSURE ZONE C, IS DESIGNED IN ACCORDANCE WITH: AMERICAN FOREST AND PAPER ASSOCIATION (AF&PA) WOOD FRAME CONSTRUCTION MANUAL FOR ONE AND TWO FAMILY DWELLINGS (WFCM) 2001 EDITION AS WELL AS THE INTERNATIONAL RESIDENTIAL CODE (IRC) 2021 EDITION

DAMMON ENGINEERING, INC.
LOUISIANA & MISSISSIPPI
www.dammonengineering.com
info@dammonengineering.com
PH: 985.649.5832 F: 985.641.5950
Chief Engineer: Brian Mistich, PE
554 Old Spanish Trail
Slidell, LA 70458

REVISIONS

#	DESCRIPTION	DATE

STATE OF LOUISIANA
BRIAN A. MISTICH
License No. 30187
PROFESSIONAL ENGINEER

COMMUNITY BAPTIST CHURCH

5413 BADON RD
SLIDELL, LA 70460

JOB No: 2483 | DATE: 10/10/2023
DRAWN BY: CKD | CHECKED BY: BAM

All ideas, designs & arrangements indicated or represented by this drawing are and shall remain the property of Dammon Engineering, and shall not be used in whole or part for any work by any other than the author of this drawing without the written permission of Dammon Engineering. Visual contact with this drawing shall constitute prima facie evidence of the acceptance of these restrictions and shall be used for reference purposes only.

SHEET TITLE:
SITE PLAN

DRAWING NUMBER:
C101

SHEET No: 3 of 15