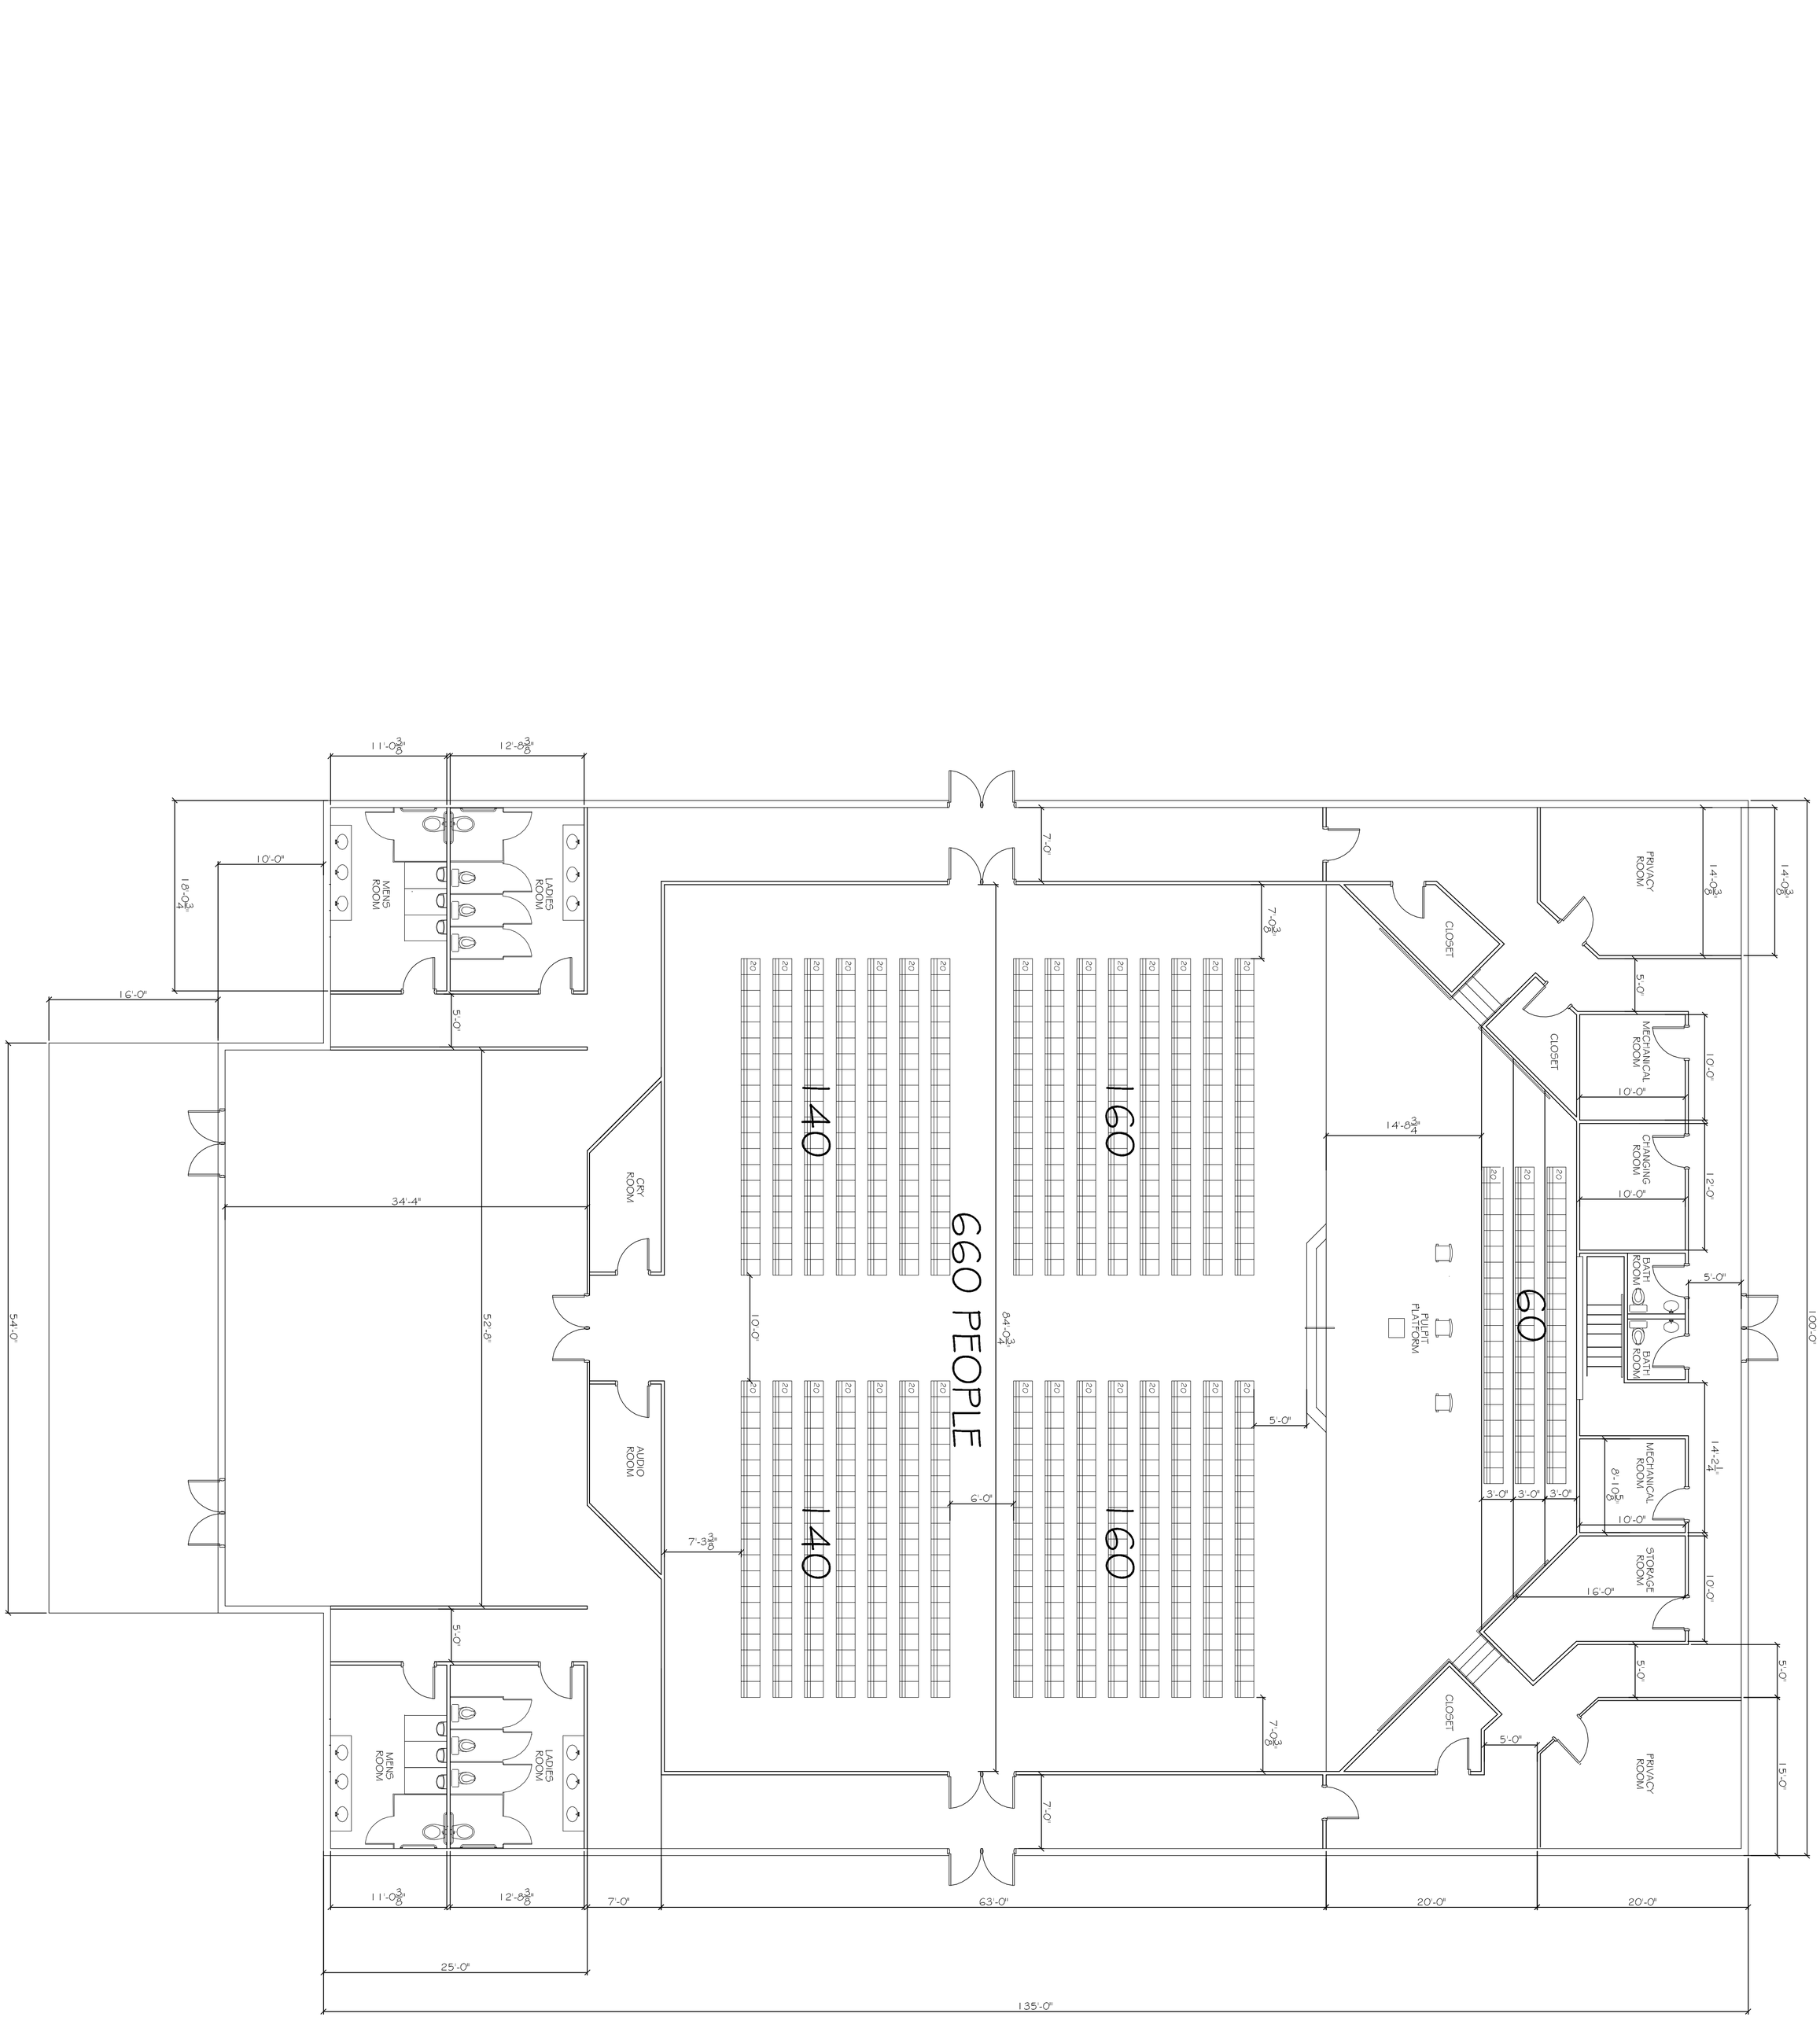

FLOOR PLAN

SCALE: 1/8"=1'

PRELIMINARY FLOOR PLAN

A 1

SHEET No: 00 OF 00

REVISIONS

#	DESCRIPTION	DATE

FIRST BAPTIST CHURCH
PICAYUNE MISSISSIPPI

JOB No:	0000	DATE: 02-21-2013	The above drawings and specifications, designs and arrangements represented thereby are and shall remain the property of Dammon Engineering, and no part thereof shall be copied, disclosed to others, or used in connection with any work or project other than the specific project for which the have been prepared and developed without written consent of Dammon Engineering. Visual contact with these drawings or specifications shall constitute conclusive evidence of acceptance of these restrictions.
DRAWN BY:	JCT	CHECKED BY:	CD

DAMMON ENGINEERING, INC.
Architects & Engineers

CHIEF ENGINEER: EMMETT DAMMON, P.E.
CHIEF ARCHITECT: KEVIN KINCHEN
554 OLD SPANISH TRAIL
SLIDELL, LA 70458

dammonengineering.com
dammoneng@bellsouth.net
PHONE: 985-649-5832
FAX: 985-641-5950