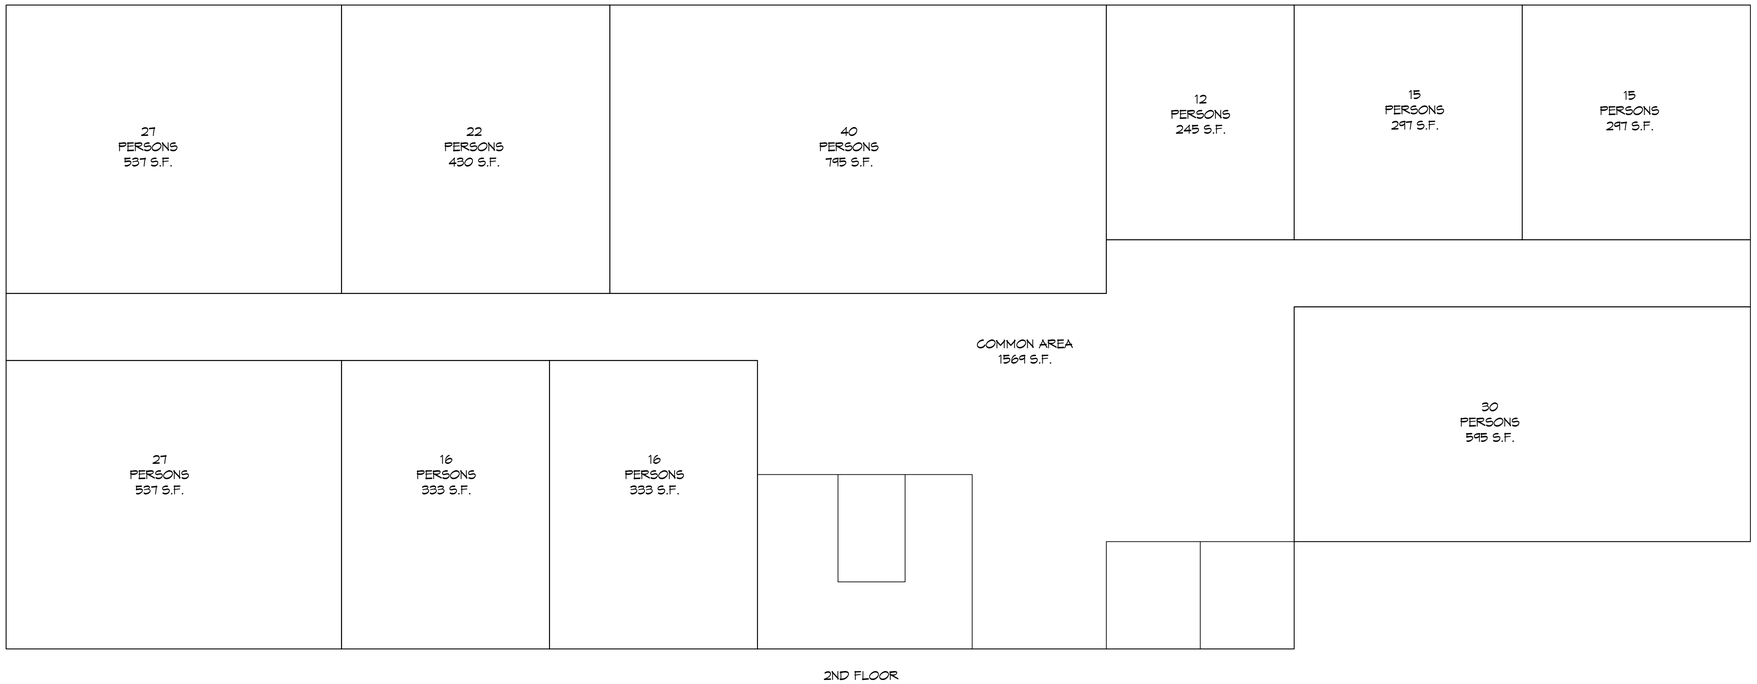


1 FLOOR PLANS
SCALE: 3/16"=1'-0"

## BUILDING SQUARE FOOTAGE

1ST FLOOR 5,968 SQ. FT.
2ND FLOOR 5,968 SQ. FT.

TOTAL BUILDING AREA = 11936 SQ. F.T

K.B. KAUFMANN & CO. INC.
3173 TERRACE AVE. E.,
SLIDELL, LA. 70458

DAMMON ENGINEERING, INC.
LOUISIANA & MISSISSIPPI
www.dammonengineering.com
info@dammonengineering.com
PH: 985.649.5832 F: 985.641.5950
Chief Engineer: Brian Mistich, PE
554 Old Spanish Trail
Slidell, LA 70458

REVISIONS

| # | DESCRIPTION | DATE |
|---|---|---|

NEW HOPE COMMUNITY CHURCH EAST CAMPUS
3708 GENTILLY Blvd
NEW ORLEANS LA 70122

| | | | |
|---|---|---|---|
| JOB No: | 2023 | DATE: | 10-30-2023 |
| DRAWN BY: | CKD | CHECKED BY: | JMS |

SHEET TITLE:
FLOOR PLAN

DRAWING NUMBER:
A101

SHEET No: 1 of 1