PLANNING
LOT 4A ZONED NC-4 NEIGHBORHOOD INSTITUTIONAL
FLOOD ZONE
ZONE "A"
BUILDING ELEVATION
BASE FLOOD ELEVATION = 17.0' FINISHED FLOOR ELEVATION = 18.08'

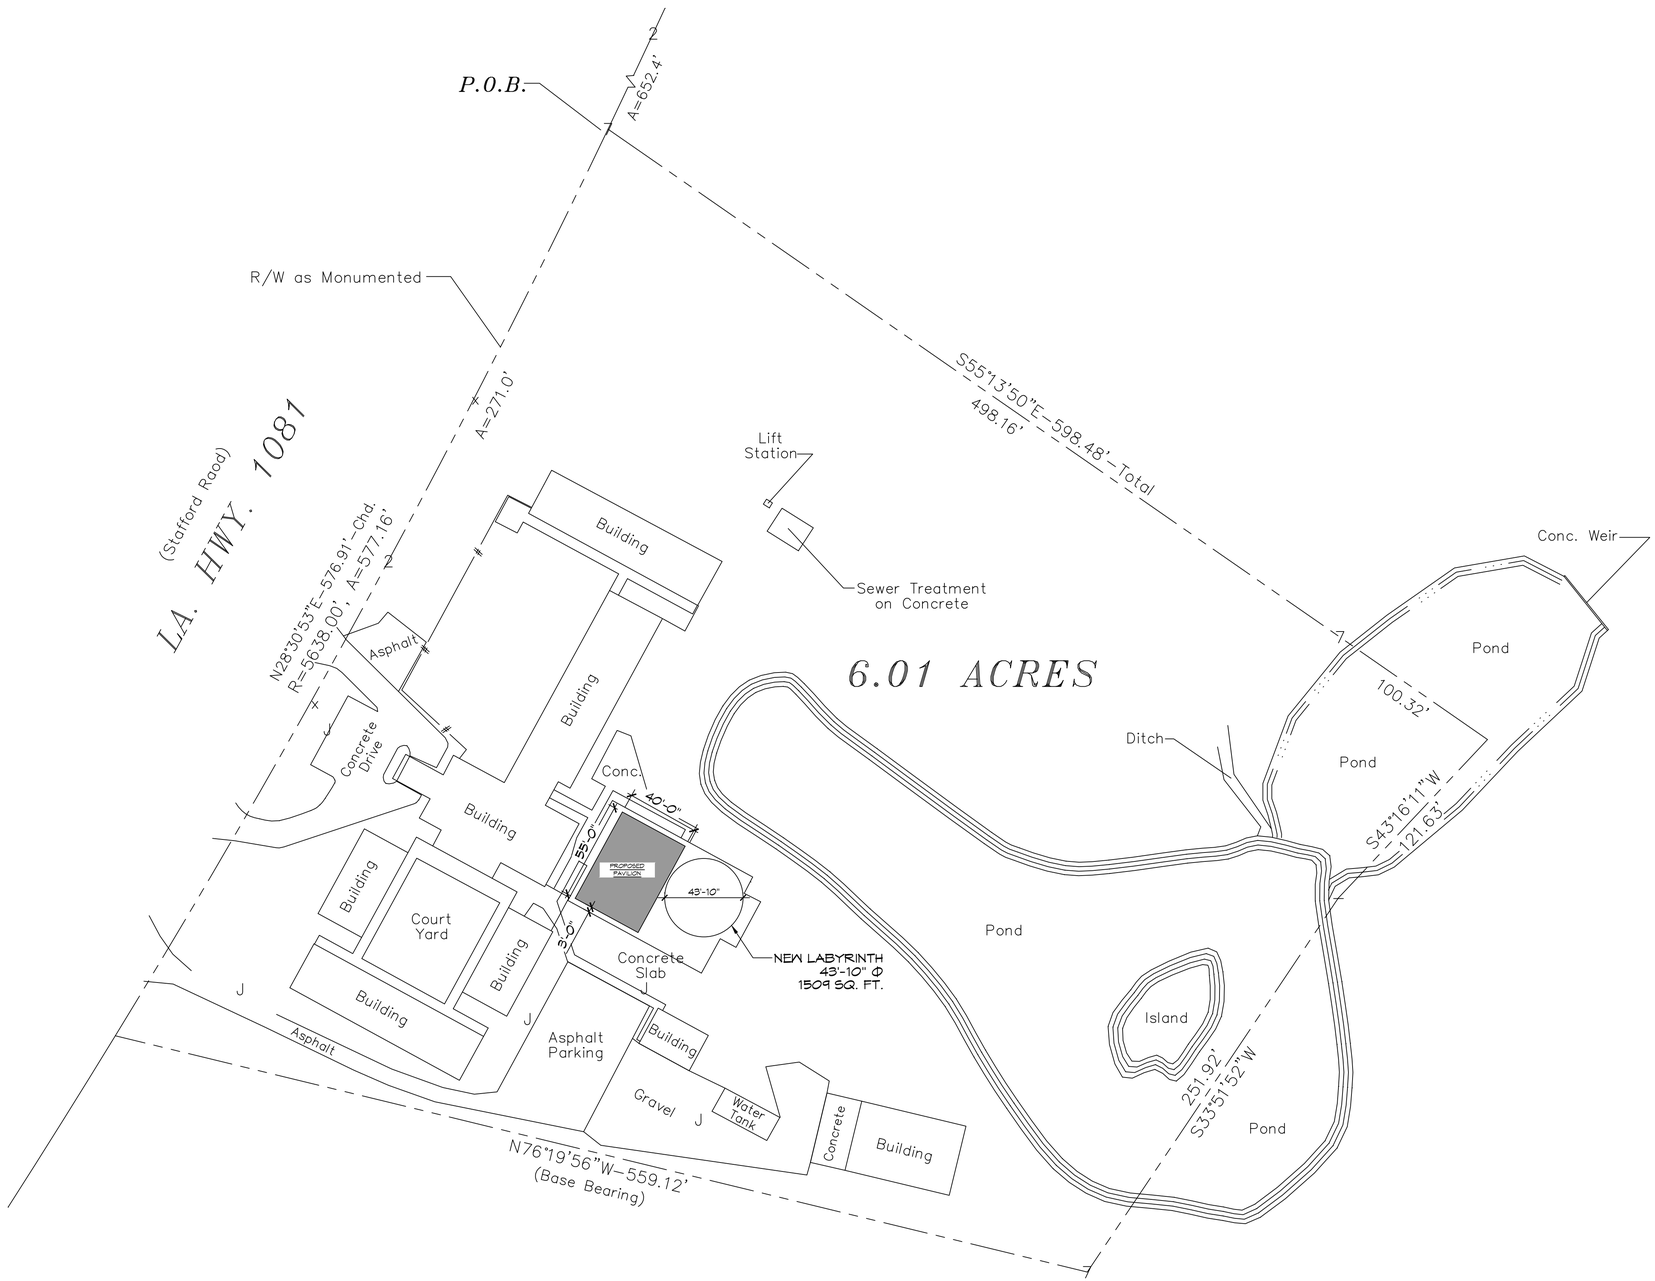

1 SITE PLAN
SCALE: 1"=40'-0"

NEW PAVILION

DAMMON ENGINEERING, INC.
LOUISIANA & MISSISSIPPI

www.dammonengineering.com
info@dammonengineering.com
PH: 985.649.5832

Chief Engineer: Brian Wistich, PE
554 Old Spanish Trail
Slidell, LA 70458

#	DESCRIPTION	DATE

REVISIONS

SEAL:

NEW OUTDOOR PAVILION

MARIANITES OF HOLY CROSS

15550 LA-1081,
COVINGTON, LA 70435

JOB No:	2024	DATE:	02-06-2024
DRAWN BY:	CKD	CHECKED BY:	BAM

THE CONCEPTS, DESIGNS AND DRAWINGS, WHICH ARE A PART OF THIS DOCUMENT, ARE THE PROPERTY OF DAMMON ENGINEERING, INC. AND SHALL REMAIN THE PROPERTY OF DAMMON ENGINEERING, AND AS SUCH, THEY MUST NOT BE COPIED, REPRODUCED, DISTRIBUTED OR DISCLOSED TO OTHERS WITHOUT THE EXPRESS WRITTEN CONSENT OF DAMMON ENGINEERING. THESE CONCEPTS, DESIGNS AND DRAWINGS MAY NOT BE USED FOR ANY PURPOSE OTHER THAN THE PROJECT DESCRIBED ABOVE WITHOUT THE EXPRESS WRITTEN CONSENT OF DAMMON ENGINEERING.

SHEET TITLE:
SITE PLAN

DRAWING NUMBER:
C101

SHEET No: 1 of 1