NO ADVERSE IMPACT TO ADJACENT PROPERTIES

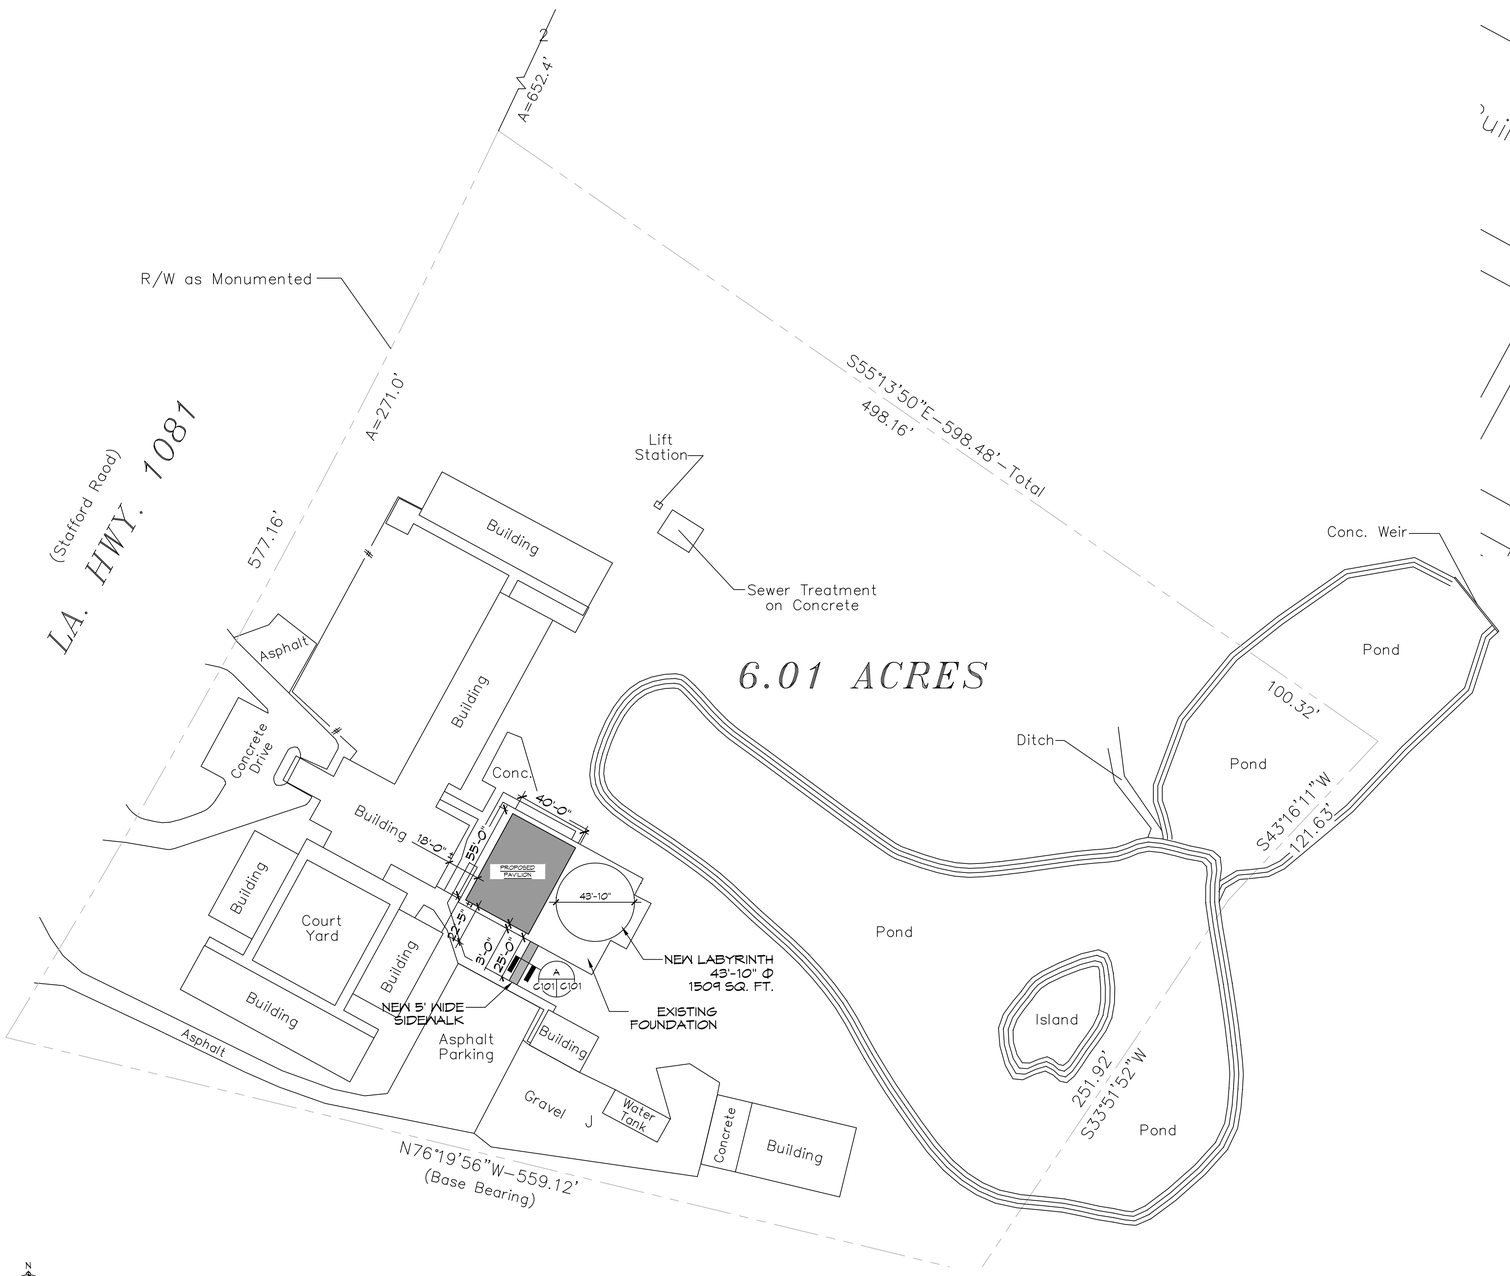

1 PROPOSED SITE PLAN
SCALE: 1"=40'-0"
NEW PAVILION

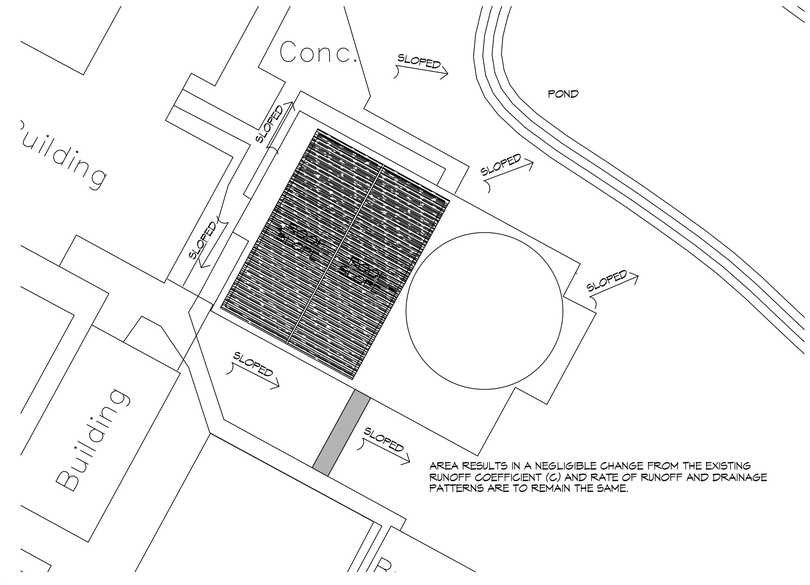

DRAINAGE PLAN
SCALE: 1" = 20'-0"
DRAINAGE

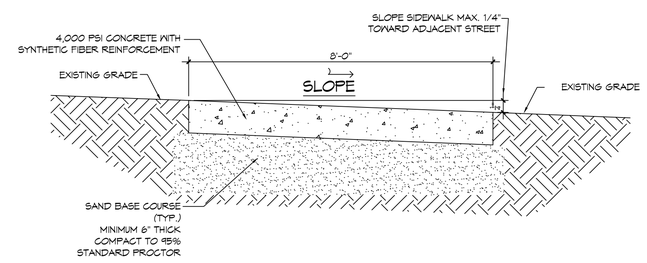

A C101 | C101 SECTION
SCALE: 1" = 20'-0"
SIDEWALK

DAMMON ENGINEERING, INC.
LOUISIANA & MISSISSIPPI
Chief Engineer: Brian Wistich, PE
554 Old Spanish Trail
Slidell, LA 70458
www.dammonengineering.com
info@dammonengineering.com
PH: 985.649.5832

#	DESCRIPTION	DATE

REVISIONS

SEAL:

NEW OUTDOOR PAVILION
MARIANITES OF HOLY CROSS
75520 LA-1081
COVINGTON, LA 70435

JOB No:	2024
DATE:	02-15-2024
DRAWN BY:	CKD
CHECKED BY:	BAM

The above drawings and specifications, design and all other documents (hereinafter collectively "Plans") shall remain the property of Dammon Engineering, and shall not be used in whole or in part without written consent of Dammon Engineering. Any reproduction of the Plans without written consent of Dammon Engineering, Third Party Contract and Intended Beneficiary, and Purchaser shall constitute a breach of this agreement and shall entitle Dammon Engineering to immediate injunctive relief and damages.

SHEET TITLE:
PROPOSED SITE PLAN & DRAINAGE

DRAWING NUMBER:
C101

SHEET No: 2 of 5