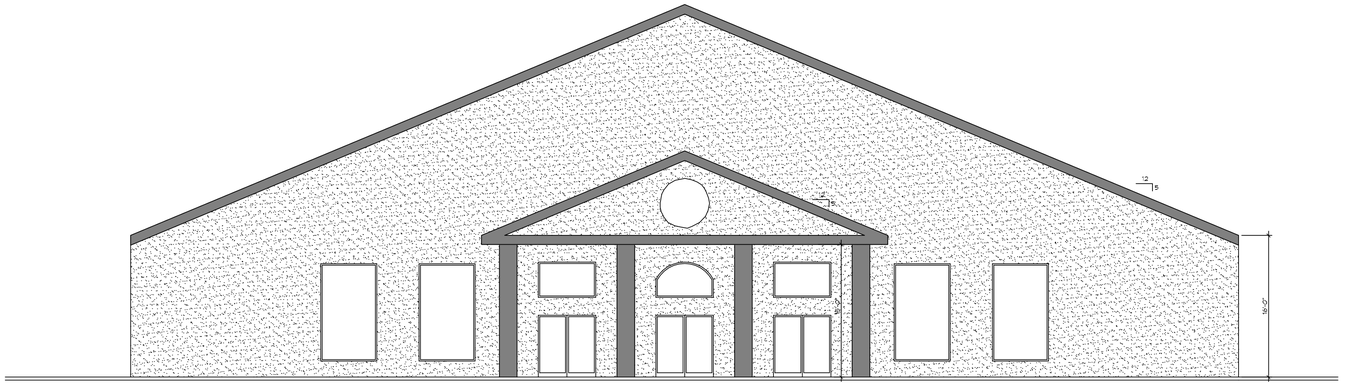

2 FRONT ELEVATION
SCALE: 1/8"=1'-0"

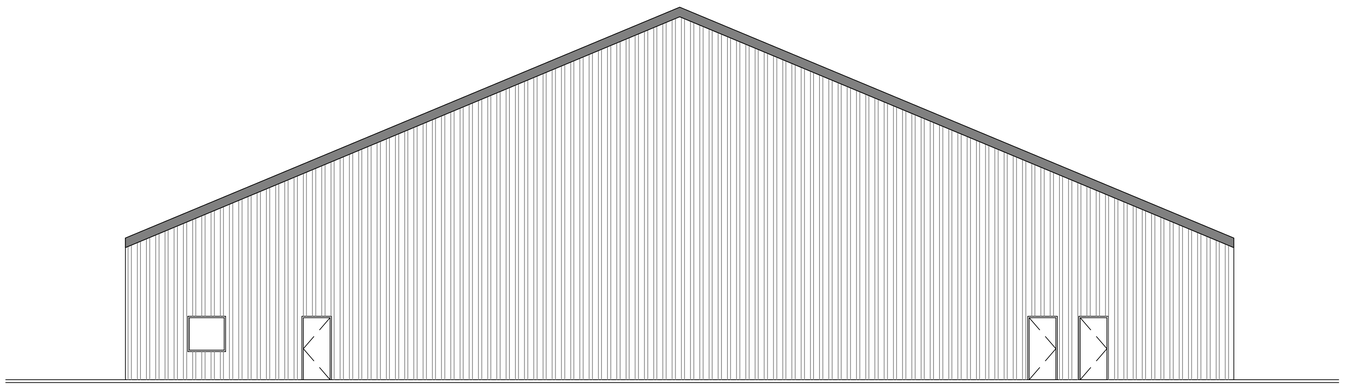

3 REAR ELEVATION
SCALE: 1/8"=1'-0"

DAMMON ENGINEERING, INC.
LOUISIANA & MISSISSIPPI
www.dammonengineering.com
info@dammonengineering.com
PH: 985.649.5832 F: 985.641.5950
Chief Engineer: Brian Mecich, PE
554 Old Spanish Trail
Slidell, LA 70458

REVISIONS

#	DESCRIPTION	DATE

NEW HOPE COMMUNITY CHURCH
VETERANS BLVD
KENNER, LA

JOB No:	2019	DATE:	12/17/2019
DRAWN BY:	RLLP	CHECKED BY:	JAG

The above drawing and specifications, designs and arrangements represented thereby, are and shall remain the property of Dammon Engineering, and no part thereof shall be used, copied or disclosed to others without written consent of Dammon Engineering. Visual contact with these drawings or specifications shall constitute conclusive evidence of acceptance of these restrictions. © Copyright 2019 Dammon Engineering

SHEET TITLE:
FRONT AND REAR ELEVATION

DRAWING NUMBER:
A102

SHEET No: 5 of 3

FILE NAME: J:_CURRENT\New Hope Community Church - KENNER\Current Drawings\A102 - Elevations.dwg 8/28/2019 8:16 PM Tuesday, December 17, 2019 8:01:15 AM