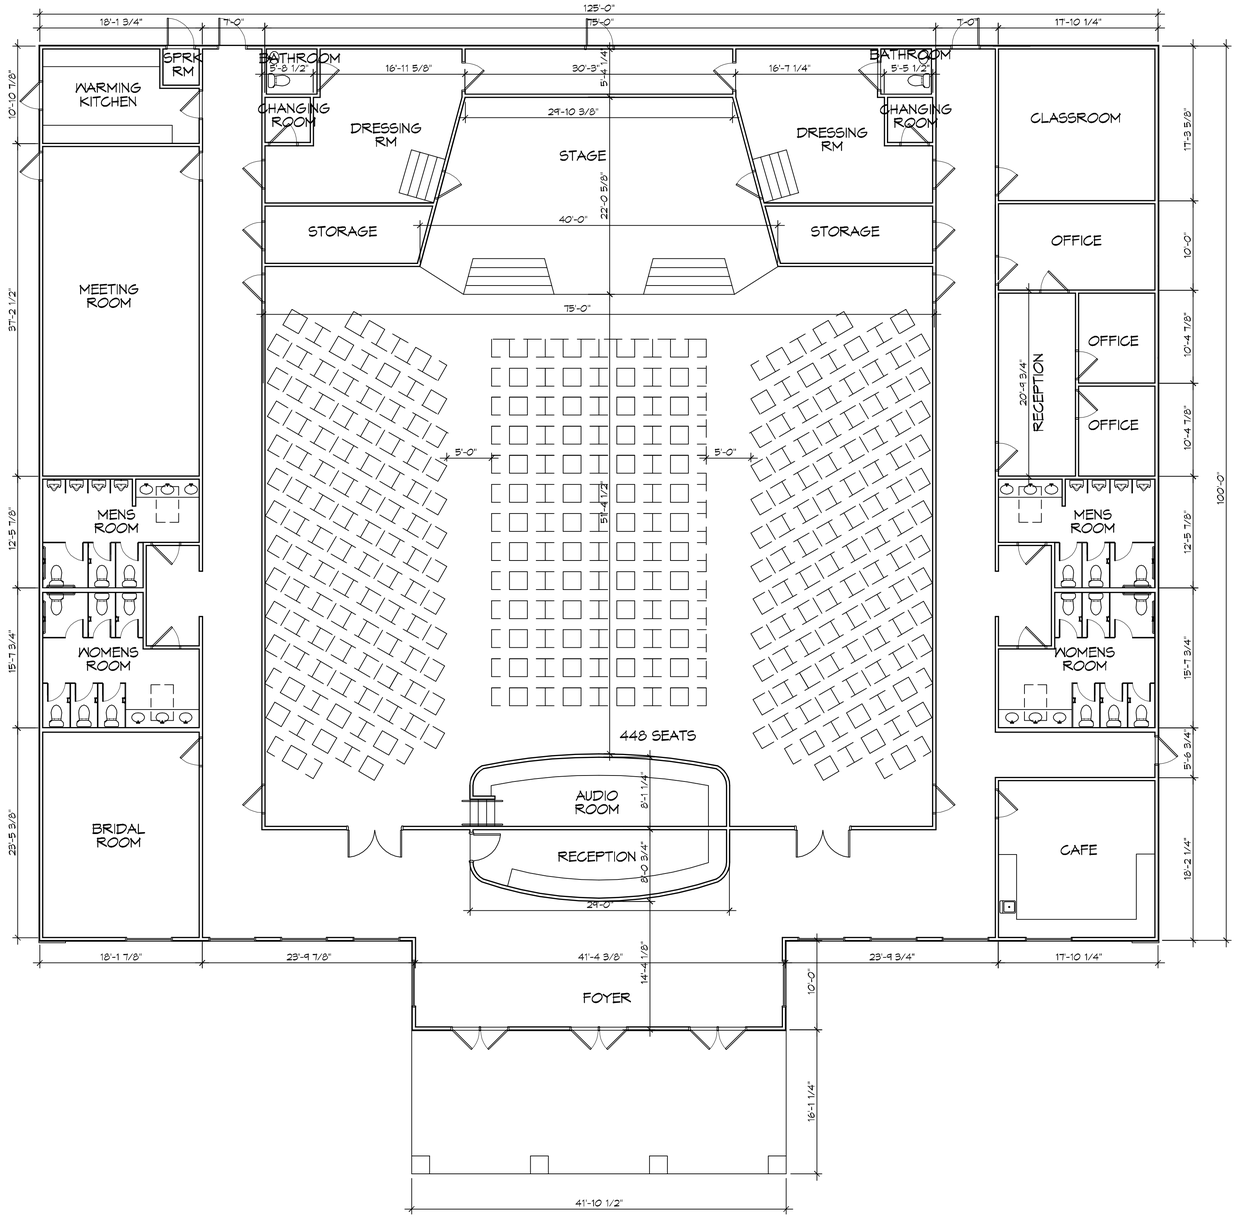

1 FLOOR PLAN
SCALE: 1/8"=1'-0"

DAMMON ENGINEERING, INC.
LOUISIANA & MISSISSIPPI

www.dammoneningineering.com
info@dammoneningineering.com
PH: 985.649.5832 F: 985.641.5950

Chief Engineer: Brian Mistich, PE
554 Old Spanish Trail
Slidell, LA 70458

REVISIONS

#	DESCRIPTION	DATE

NEW HOPE COMMUNITY CHURCH
VETERANS BLVD
KENNER, LA

JOB No:	2020	DATE:	01/08/2020
DRAWN BY:	CKD	CHECKED BY:	JAS

The above drawing and specifications, designs and arrangements represented herein, are the property of Dammon Engineering, Inc. and shall not be used in any way detrimental to the interests of the same, nor shall copies be made to others, or used in connection with any work not performed by Dammon Engineering, Inc. These drawings and specifications are instruments of service and are property of Dammon Engineering, Inc. whether the project for which they are prepared is executed or not.

SHEET TITLE:
FLOOR PLAN

DRAWING NUMBER:
A101

SHEET No: 2 of 4

FILE NAME: J:_CHURCHES\New Hope Community Church - KEN\Current Drawings\A101 - Floor Plan.dwg PLOT DATE & TIME: Monday, January 20, 2020 2:30:39 AM