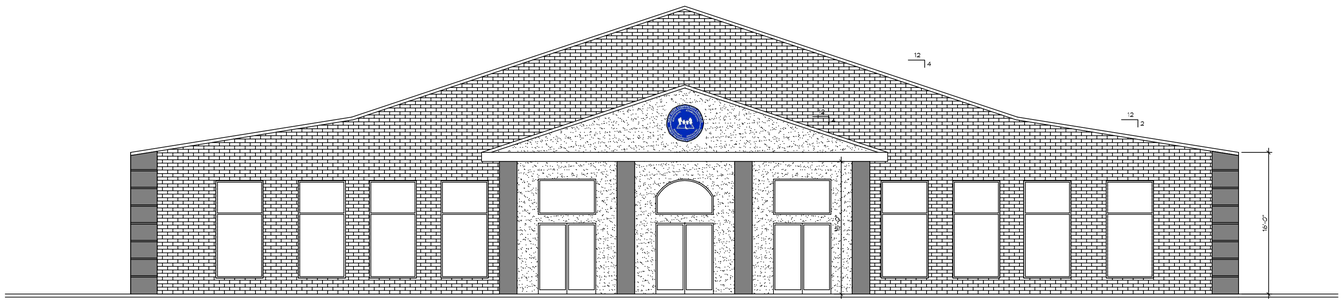

2 FRONT ELEVATION
SCALE: 1/8"=1'-0"

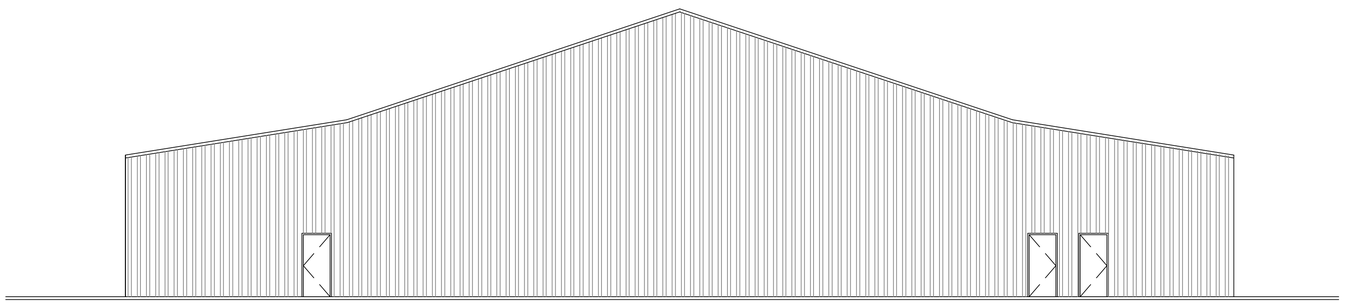

3 REAR ELEVATION
SCALE: 1/8"=1'-0"

DAMMON ENGINEERING, INC.
LOUISIANA & MISSISSIPPI
www.dammonengineering.com
info@dammonengineering.com
PH: 985.649.5832 F: 985.641.5950
Chief Engineer: Brian Mecich, PE
554 Old Spanish Trail
Slidell, LA 70458

REVISIONS

#	DESCRIPTION	DATE

NEW HOPE COMMUNITY CHURCH
VETERANS BLVD
KENNER, LA

JOB No:	2020	DATE:	01/08/2020
DRAWN BY:	CKD	CHECKED BY:	JAS

The above drawing and all other drawings, designs and documents represents the work product of Dammon Engineering, and remains the property of Dammon Engineering, and shall not be reproduced in whole or in part without the express written consent of Dammon Engineering. Visual contact with these drawings or specifications shall constitute proof of knowledge of the restrictions herein and shall be binding on all persons and entities.

SHEET TITLE:
FRONT AND REAR ELEVATION

DRAWING NUMBER:
A102

SHEET No: 3 of 4

FILE NAME: J:_DAMMON\New Hope Community Church - 4290\Current Drawings\A102 - Elevations.dwg PLOT DATE & TIME: Thursday, January 9, 2020 10:05:15 AM