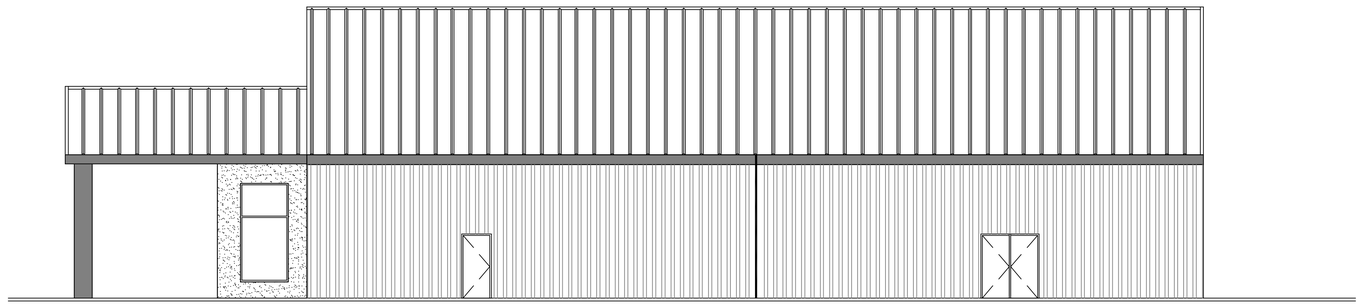

4 RIGHT ELEVATION
SCALE: 1/8"=1'-0"

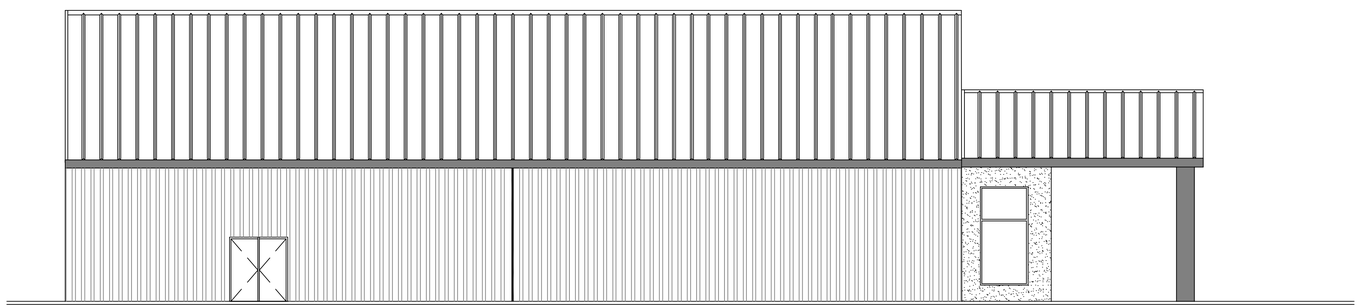

5 LEFT ELEVATION
SCALE: 1/8"=1'-0"

DAMMON ENGINEERING, INC.
LOUISIANA & MISSISSIPPI
Chief Engineer: Brian Mistch, PE
554 Old Spanish Trail
Slidell, LA 70458
www.dammonengineering.com
info@dammonengineering.com
PH: 985.649.5832 F: 985.641.5950

#	DESCRIPTION	DATE

REVISIONS

NEW HOPE COMMUNITY CHURCH
VETERANS BLVD
KENNER, LA

JOB No: 2020 | DATE: 01/08/2020
DRAWN BY: CKD | CHECKED BY: JAS

The these drawings are, upon release, original and proprietary instruments of service prepared by Dammon Engineering, Inc. for use on this project only. Any other use, reproduction or publication of these drawings or any part thereof, without the express written consent of Dammon Engineering, Inc. is prohibited. Visual contact with these drawings or specifications shall constitute prima facie evidence of acceptance of these restrictions.

SHEET TITLE:
SIDE ELEVATIONS

DRAWING NUMBER:
A103

SHEET No: 4 of 4

FILE NAME: J:_CHURCHES\New Hope Community Church - KEN\Current Drawings\Sides 1\A103 - Elevations.dwg PLOT DATE & TIME: Thursday, January 16, 2020 4:21:58 PM