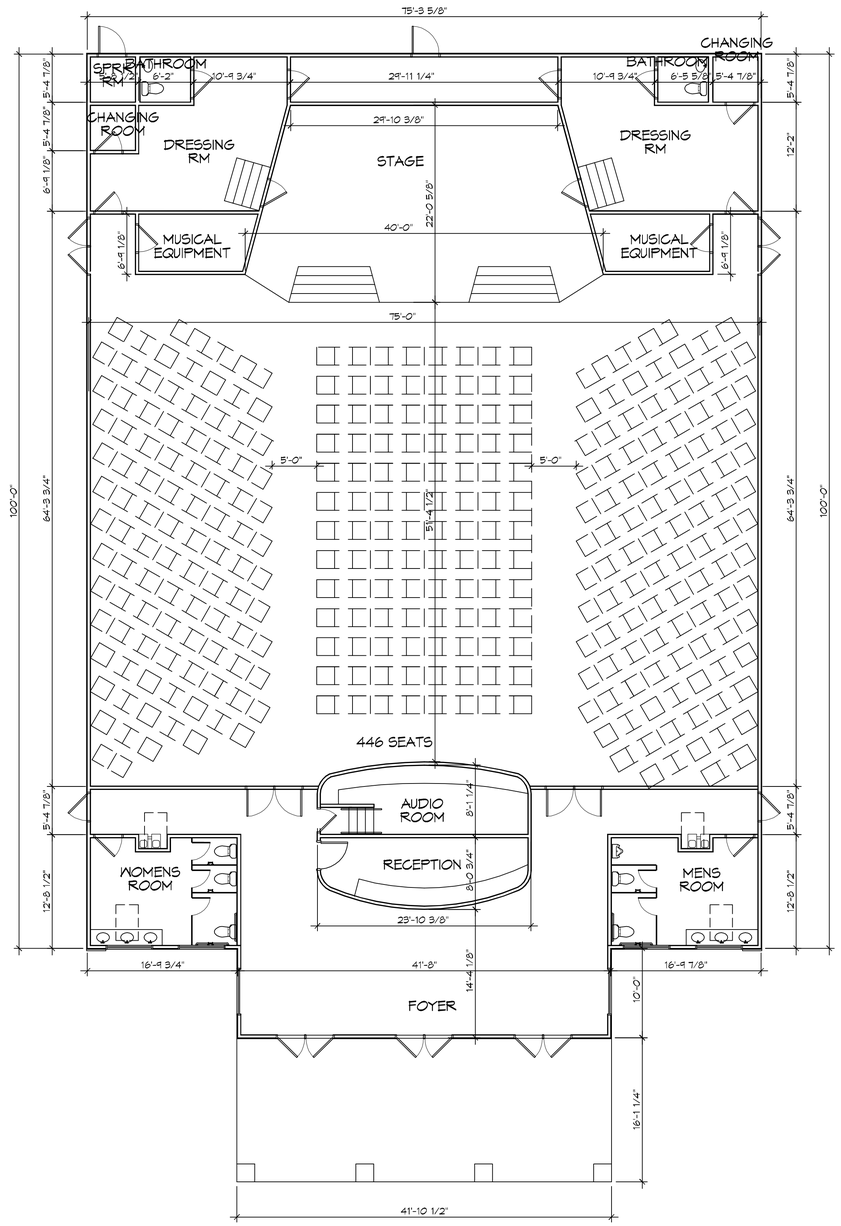

1 FLOOR PLAN OPTION 2
SCALE: 1/8"=1'-0"

DAMMON ENGINEERING, INC.
LOUISIANA & MISSISSIPPI

Chief Engineer: Brian Mistich, PE
554 Old Spanish Trail
Slidell, LA 70458

www.dammoneningineering.com
info@dammoneningineering.com
PH: 985.649.5832 F: 985.641.5950

REVISIONS

#	DESCRIPTION	DATE

NEW HOPE COMMUNITY CHURCH

VETERANS BLVD
KENNER, LA

JOB No:	2020	DATE:	01/17/2020
DRAWN BY:	GKD	CHECKED BY:	JAS

The client is hereby granted a non-exclusive, non-transferable, non-assignable, revocable license to use these plans, specifications, reports and other instruments of service prepared by Dammon Engineering, Inc. (DEI) for purposes of constructing a project for the client. The client shall not grant permission to others to use the plans, specifications, reports, or any part of them, unless the client has obtained written permission from DEI. The client shall not make any changes to the plans, specifications, reports, or any part of them, without the written permission of DEI. The client shall indemnify and hold DEI harmless for any reuse of the plans, specifications, reports, or any part of them, without written permission from DEI.

SHEET TITLE:
FLOOR PLAN

DRAWING NUMBER:
A101

SHEET No: 2 of 4

FILE NAME: J:\+ CURRENT\New Hope Community Church - KEN\Current Drawings\Option 2\A101 - Floor Plan.dwg PLOT DATE & TIME: Monday, January 20, 2020 9:40:17 AM