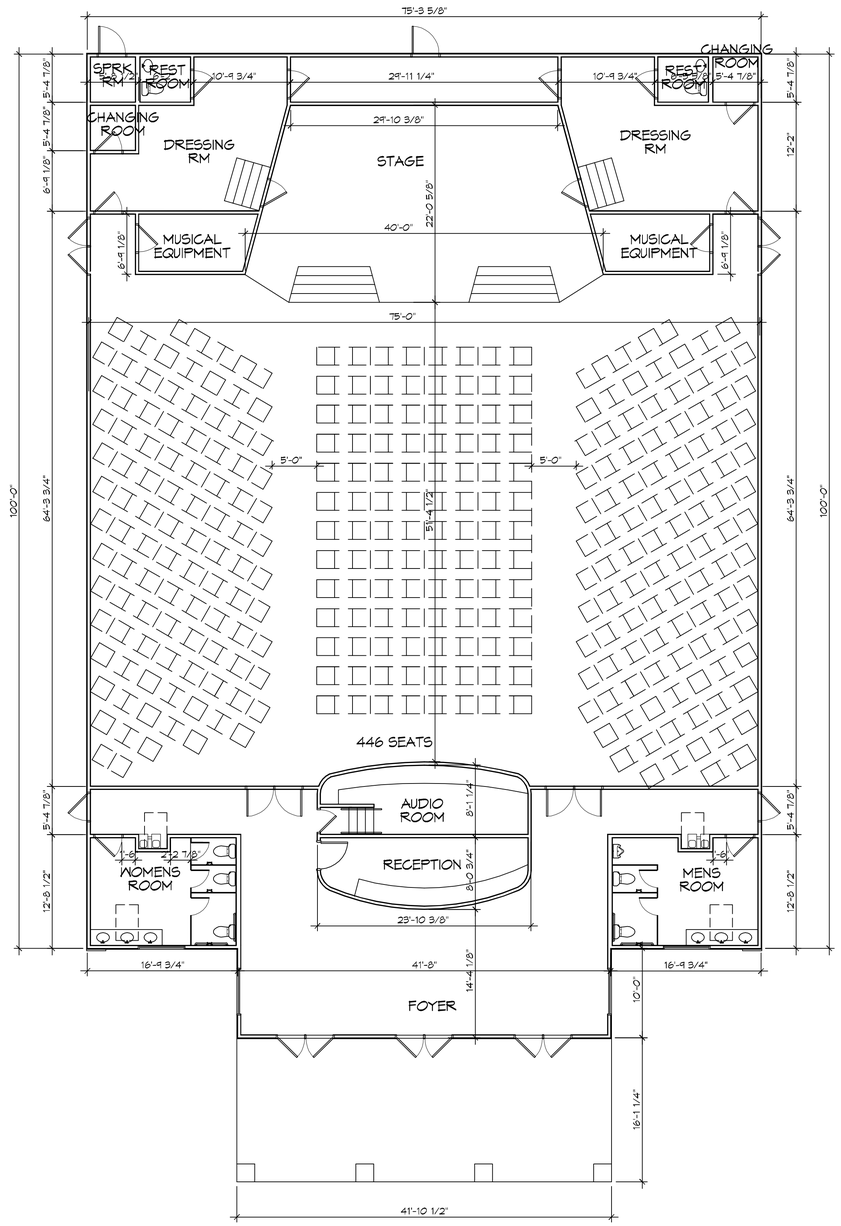


1 FLOOR PLAN OPTION 2
SCALE: 1/8"=1'-0"

DAMMON ENGINEERING, INC.
LOUISIANA & MISSISSIPPI


Chief Engineer: Brian Mistch, PE
554 Old Spanish Trail
Slidell, LA 70458

www.dammoneningineering.com
info@dammoneningineering.com
PH: 985.649.5832 F: 985.641.5950


REVISIONS

| # | DESCRIPTION | DATE |
|---|---|---|
| | | |

NEW HOPE COMMUNITY CHURCH

VETERANS BLVD
KENNER, LA

| | | | |
|---|---|---|---|
| JOB No: | 2020 | DATE: | 01/17/2020 |
| DRAWN BY: | GKD | CHECKED BY: | JAS |


The plans, drawings and specifications, designs and drawings represented therein are the property of Dammon Engineering, Inc. and are protected by copyright. Any reproduction, publication or use of such designs and drawings without the express written consent of Dammon Engineering, Inc. is prohibited.


SHEET TITLE:
FLOOR PLAN

DRAWING NUMBER:
A101

SHEET No: 2 of 4


FILE NAME: J:_Outlook\New Hope Community Church - KEN\Current Drawings\Option 2\A101 - Floor Plan.dwg PLOT DATE & TIME: Tuesday, January 21, 2020 2:31:50 PM