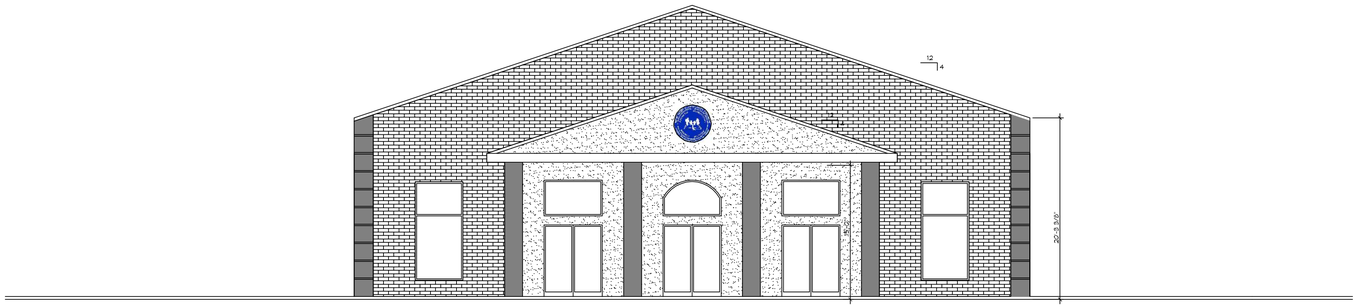

2 FRONT ELEVATION
SCALE: 1/8"=1'-0"

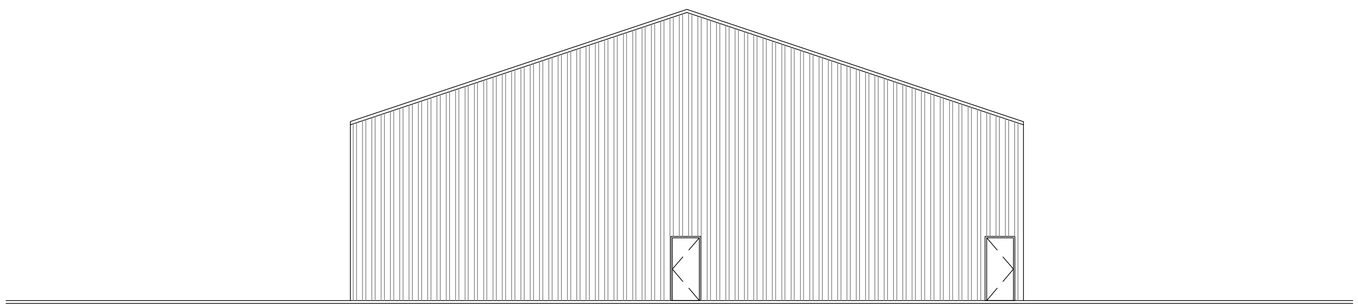

3 REAR ELEVATION
SCALE: 1/8"=1'-0"

DAMMON ENGINEERING, INC.
LOUISIANA & MISSISSIPPI
www.dammonengineering.com
info@dammonengineering.com
PH: 985.649.5832 F: 985.641.5950
Chief Engineer: Brian Mistich, PE
554 Old Spanish Trail
Slidell, LA 70458

REVISIONS

#	DESCRIPTION	DATE

NEW HOPE COMMUNITY CHURCH
VETERANS BLVD
KENNER, LA

JOB No:	2020	DATE:	01/17/2020
DRAWN BY:	CKD	CHECKED BY:	JAS

This plans drawings and specifications, designs and drawings represented herein are the property of Dammon Engineering, Inc. and are protected by copyright. Any reproduction, publication or use of these designs without the express written consent of Dammon Engineering, Inc. is prohibited. Dammon Engineering, Inc. shall not be liable for any damages arising from any unauthorized use of these designs.

SHEET TITLE:
FRONT AND REAR ELEVATION

DRAWING NUMBER:
A102

SHEET No: 3 of 4

FILE NAME: J:\- CHURCHES\New Hope Community Church - KEN\Current Drawings\Option 2\A102 - Elevations.dwg PLOT DATE & TIME: Tuesday, January 21, 2020 2:31:23 PM