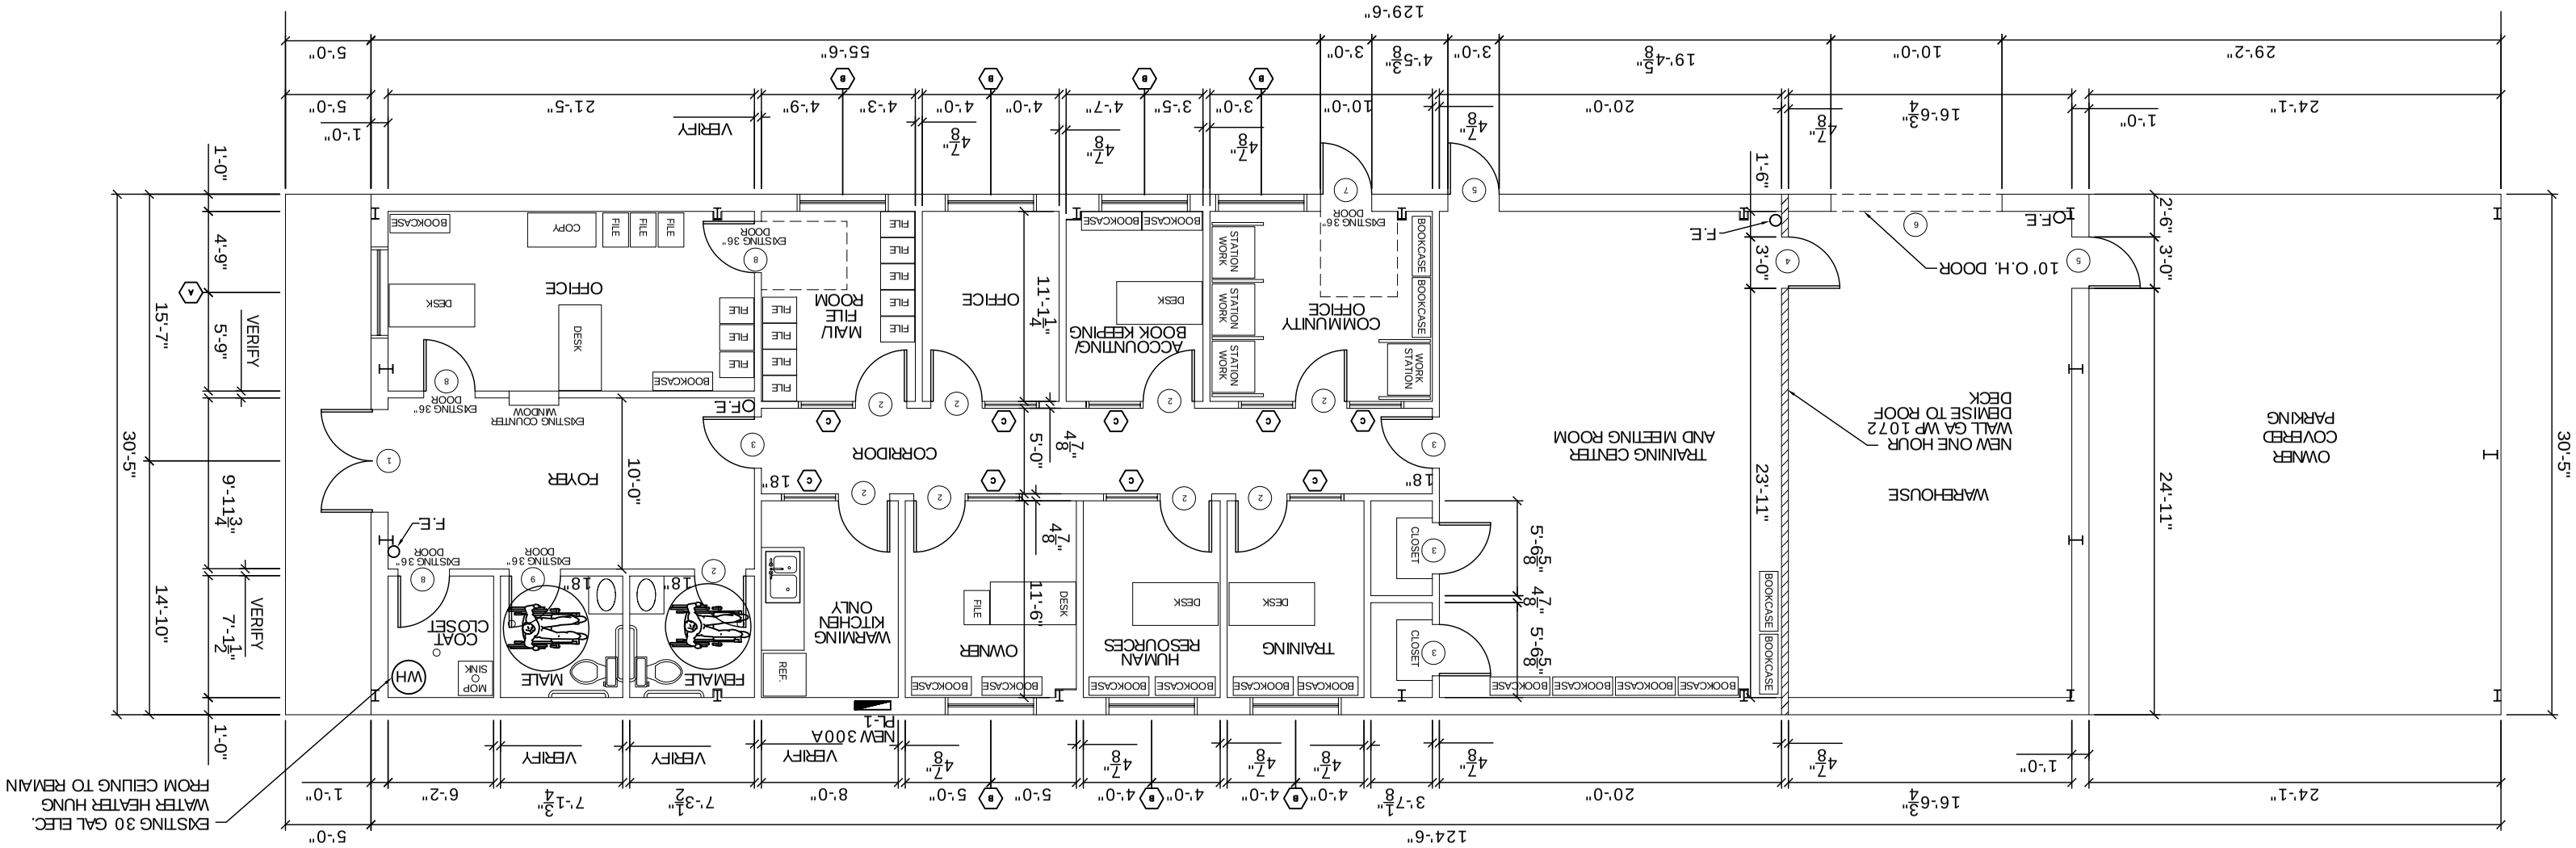
EXISTING 30 GAL ELEC. WATER HEATER HUNG FROM CEILING TO REMAIN
WH
COAT CLOSET
MOP SINK
MALE
FEMALE
FOYER
EXISTING COUNTER WINDOW
EXISTING 36" DOOR
F.E.
CORRIDOR
NEW 300A
PL-1
WARMING KITCHEN ONLY
REF.
OFFICE
COPY
DESK
FILE
BOOKCASE
MAIL/ FILE ROOM
OFFICE
ACCOUNTING/ BOOK KEEPING
COMMUNITY OFFICE
STATION WORK
WORK STATION
TRAINING
HUMAN RESOURCES
CLOSET
TRAINING CENTER AND MEETING ROOM
NEW ONE HOUR WALL GA WP 1072 DEMISE TO ROOF DECK
WAREHOUSE
10' O.H. DOOR
OWNER COVERED PARKING
VERIFY
124'-6"
129'-6"
30'-5"
14'-10"
15'-7"
23'-11"
24'-11"