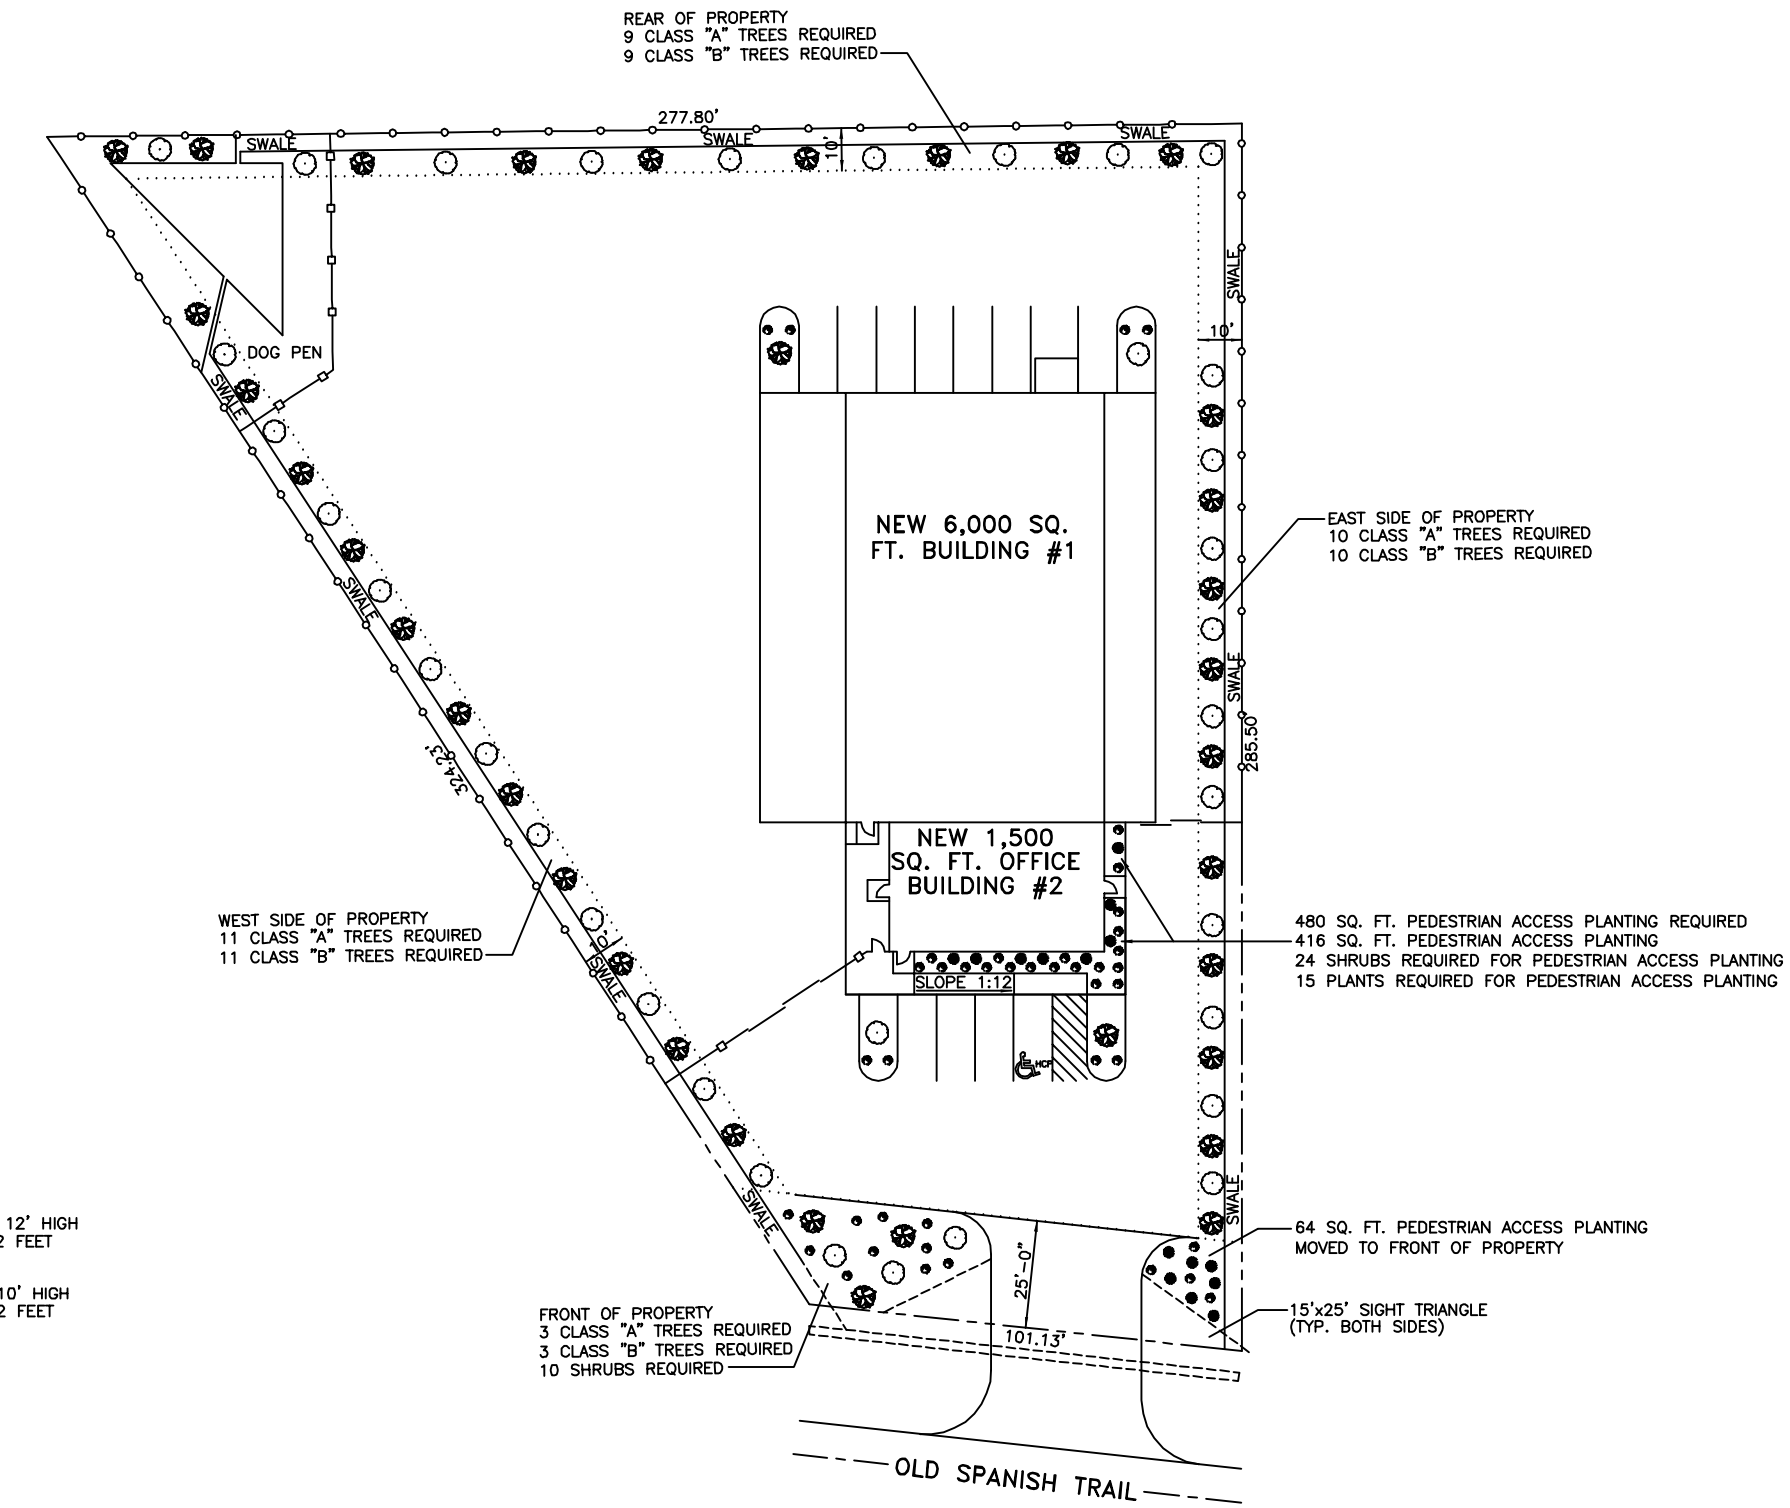

SITE PLAN
SCALE: 1" = 20'

LEGEND

- CLASS "A" TREE MINIMUM OF 10' TO 12' HIGH CALIPER OF 2 1/2" MEASURED AT 2 FEET ABOVE THE GROUND.
- CLASS "B" TREE MINIMUM OF 8' TO 10' HIGH CALIPER OF 1 1/2" MEASURED AT 2 FEET ABOVE THE GROUND.
- SMALL SHRUB
- ASSORTED PLANTS

LANDSCAPE PLAN

CHARLIE MAXWELL
OLD SPANISH TRAIL
SLIDELL, LOUISIANA

ON SITE

DAMMON ENGINEERING, INC.
ARCHITECTS – ENGINEERS
2000 OLD SPANISH TRAIL, STE 100 985-649-5832 SLIDELL, LA. 70458
DAMMONENGINEERING.COM

SCALE:AS NOTED
FILE:
JOB NO.
DATE: 11-7-03
SHEET
L-1
OF