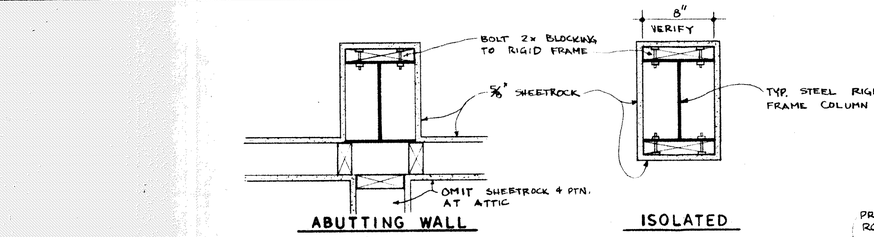

RIGID FRAME SECTIONS

SCALE 1½"=1'-0"

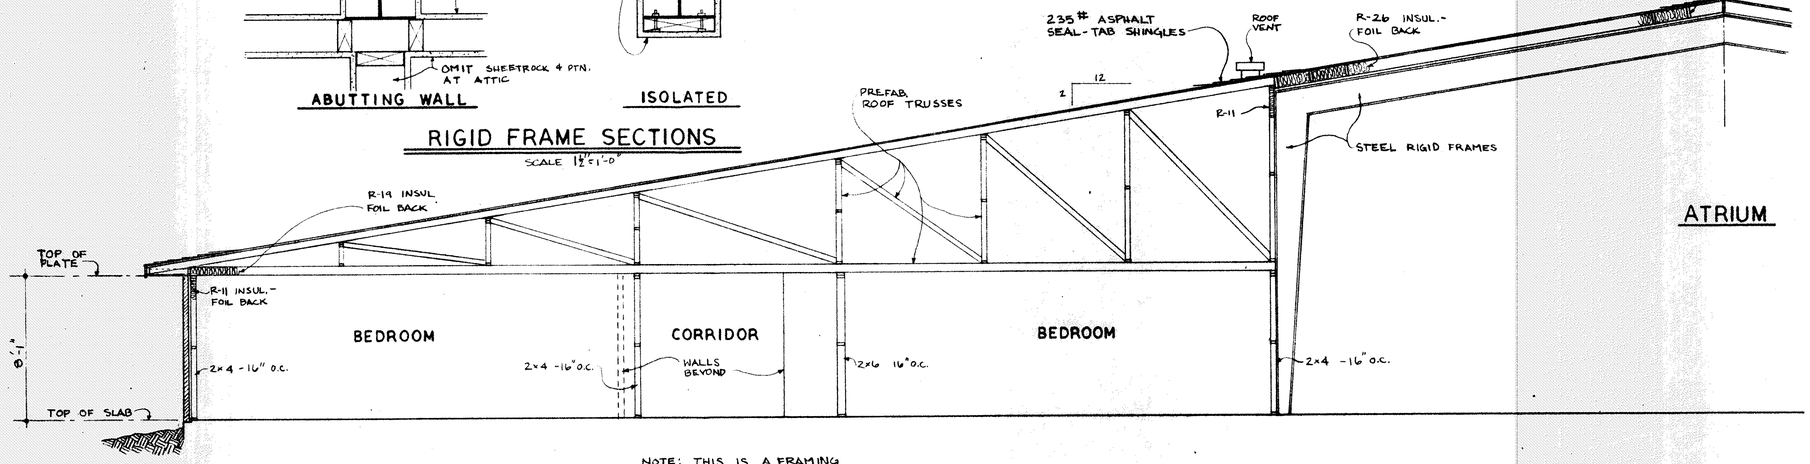

SECTION E — ATRIUM

SCALE 1/4" = 1'-0"

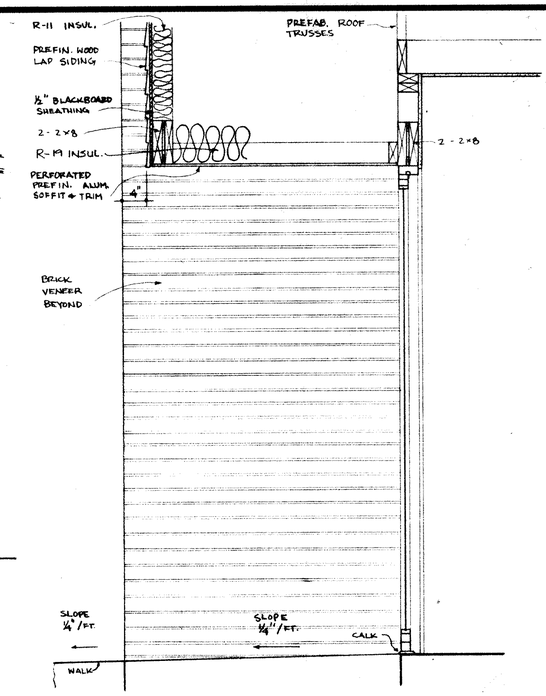

ATRIUM

DETAIL AT DOOR RECESS

SCALE 1"=1'-0"

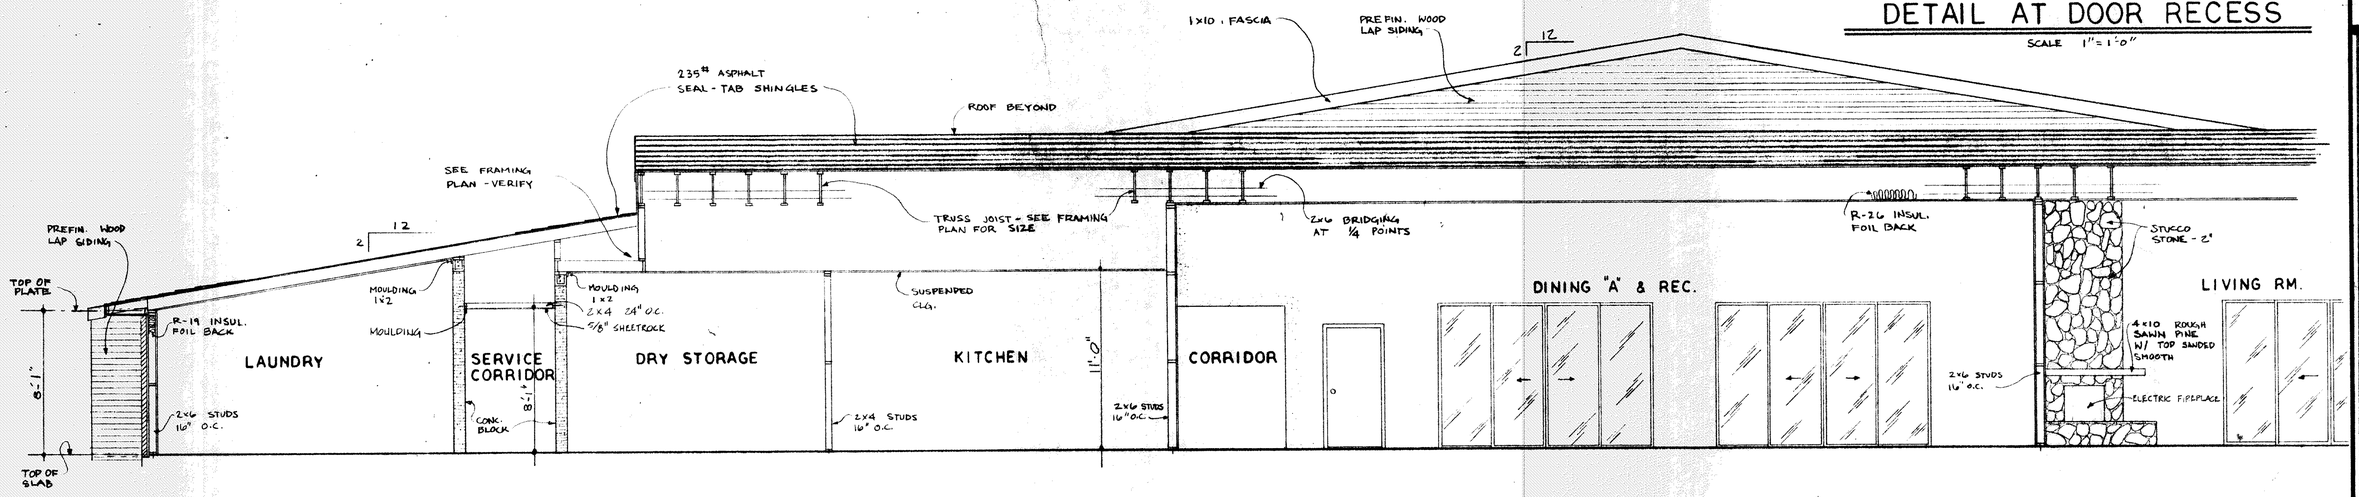

SECTION D

SCALE 1/4"=1'-0"

THESE PLANS WERE PREPARED BY ME OR UNDER MY DIRECT SUPERVISION, AND TO THE BEST OF MY KNOWLEDGE AND ABILITY THEY COMPLY WITH ALL STATE AND PARISH REGULATIONS.
I AM ~~NOW~~ PERFORMING THE CONTRACT ADMINISTRATION DURING CONSTRUCTION.

J M Huddleston

J. M. HUDDLESTON, No. 3132, REGISTERED ARCHITECT, STATE OF LOUISIANA

HUDDLESTON & WHITE
ARCHITECTS - ENGINEERS
2601 N. HULLEN ST. METAIRIE, LA. 70002
J. M. HUDDLESTON, AIA (504) 887-5250 ■ WILLIAM H. WHITE, P.E. (504) 394-4618

DATE: 9/15/83

SHEET NO. 13 OF 64 SHEETS

CHALLETTE BLUEPRINT, INC. 82926