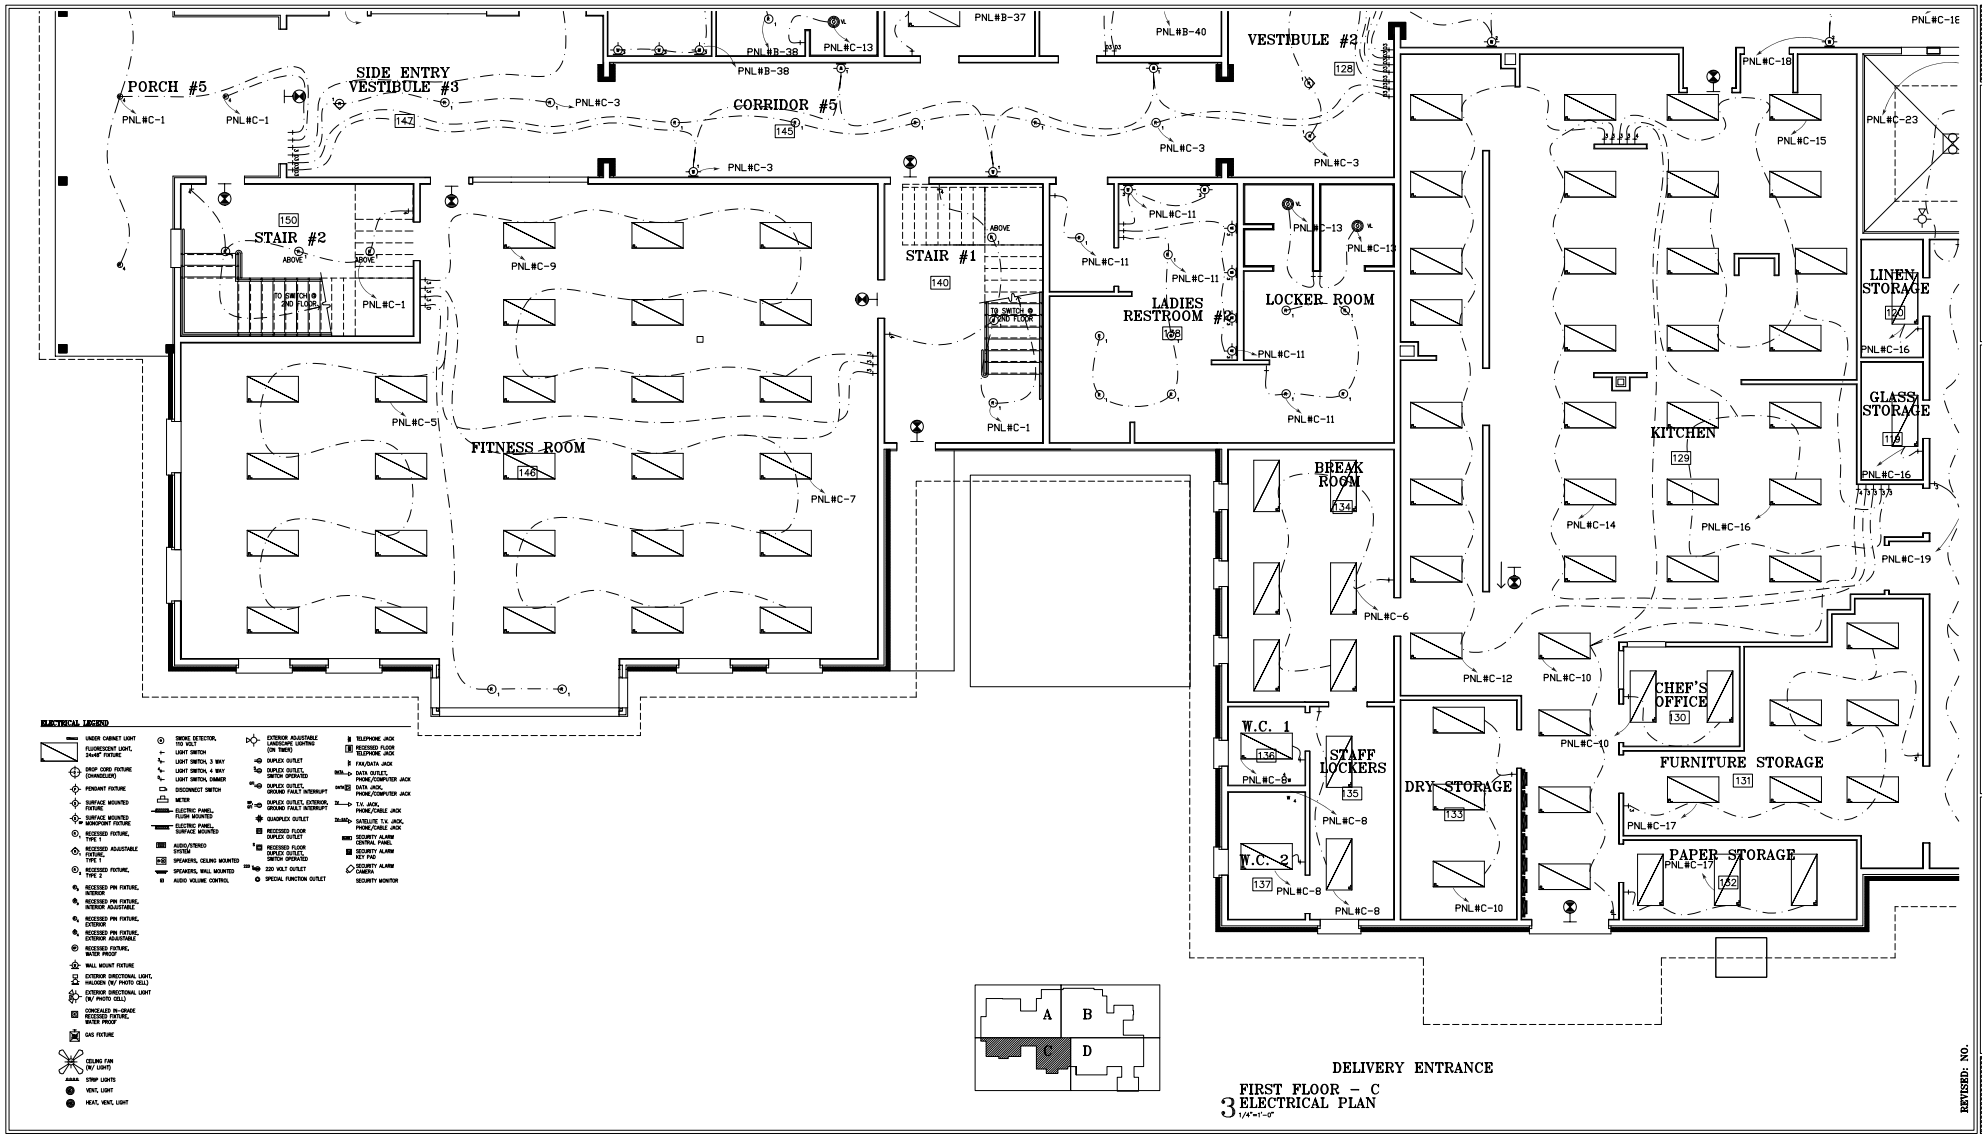
PORCH #5
SIDE ENTRY VESTIBULE #3
CORRIDOR #5
VESTIBULE #2
STAIR #2
STAIR #1
FITNESS ROOM
LADIES RESTROOM #2
LOCKER ROOM
BREAK ROOM
W.C. 1
W.C. 2
STAFF LOCKERS
DRY STORAGE
KITCHEN
CHEF'S OFFICE
FURNITURE STORAGE
PAPER STORAGE
LINEN STORAGE
GLASS STORAGE
DELIVERY ENTRANCE
ELECTRICAL LEGEND
FIRST FLOOR - C
ELECTRICAL PLAN
1/4"=1'-0"
DAMMON ENGINEERING, INC.
TCHEFUNCTA COUNTRY CLUB
2 COUNTRY CLUB PARK
COVINGTON, LOUISIANA
E-3
DRAWING: NO.
DRAWN: NAME
PROJECT: NAME
SCALE: SCALE
DATE: DATE
FOLIO: FOLIO
REVISED: NO.