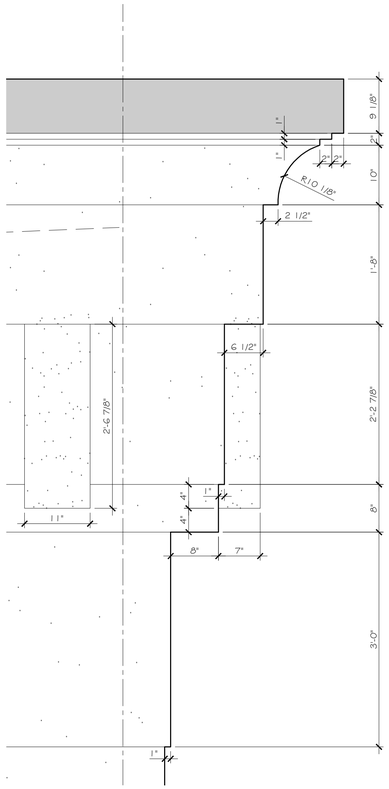


3 PROFILE
SCALE: 1" = 1'-0"

2 EXTERIOR ELEVATION - EAST
SCALE: 1/4" = 1'-0"

1 EXTERIOR ELEVATION - NORTH
SCALE: 1/4" = 1'-0"

DAMMON ENGINEERING, INC.
Architects & Engineers

CHIEF ENGINEER: EMMETT DAMMON, P.E.
CHIEF ARCHITECT: KEVIN KINCHEN, NCARB
514 JOSEPH STREET
SLIDELL, LA 70458

dammoneng@bellsouth.net
PHONE: 985-643-8432
FAX: 985-641-5950

NEW COMMERCIAL BUILDING
DR. FARHAD ADULI

LOT 288 MARIGOLD DRIVE
COVINGTON, LA

JOB No: 2178
DATE: 09-23-2013
DRAWN BY: BSN
CHECKED BY: BSN

The above drawings and specifications, designs and arrangements represented thereby, are and shall remain the property of the undersigned and shall not be used in other work nor shall they be disclosed to others, nor shall they be used for any purpose other than that for which they are prepared and delivered, and upon request they are to be returned to the undersigned. Retention of or possession of drawings or specifications shall constitute consent to the foregoing conditions and acceptance of these restrictions.

REVISIONS

| # | DESCRIPTION | DATE |
|---|---|---|
| | | |

EXTERIOR ELEVATIONS

SHEET No: 12 of 22

A2