


OVERALL SITE PLAN

SCALE: 1"=100'

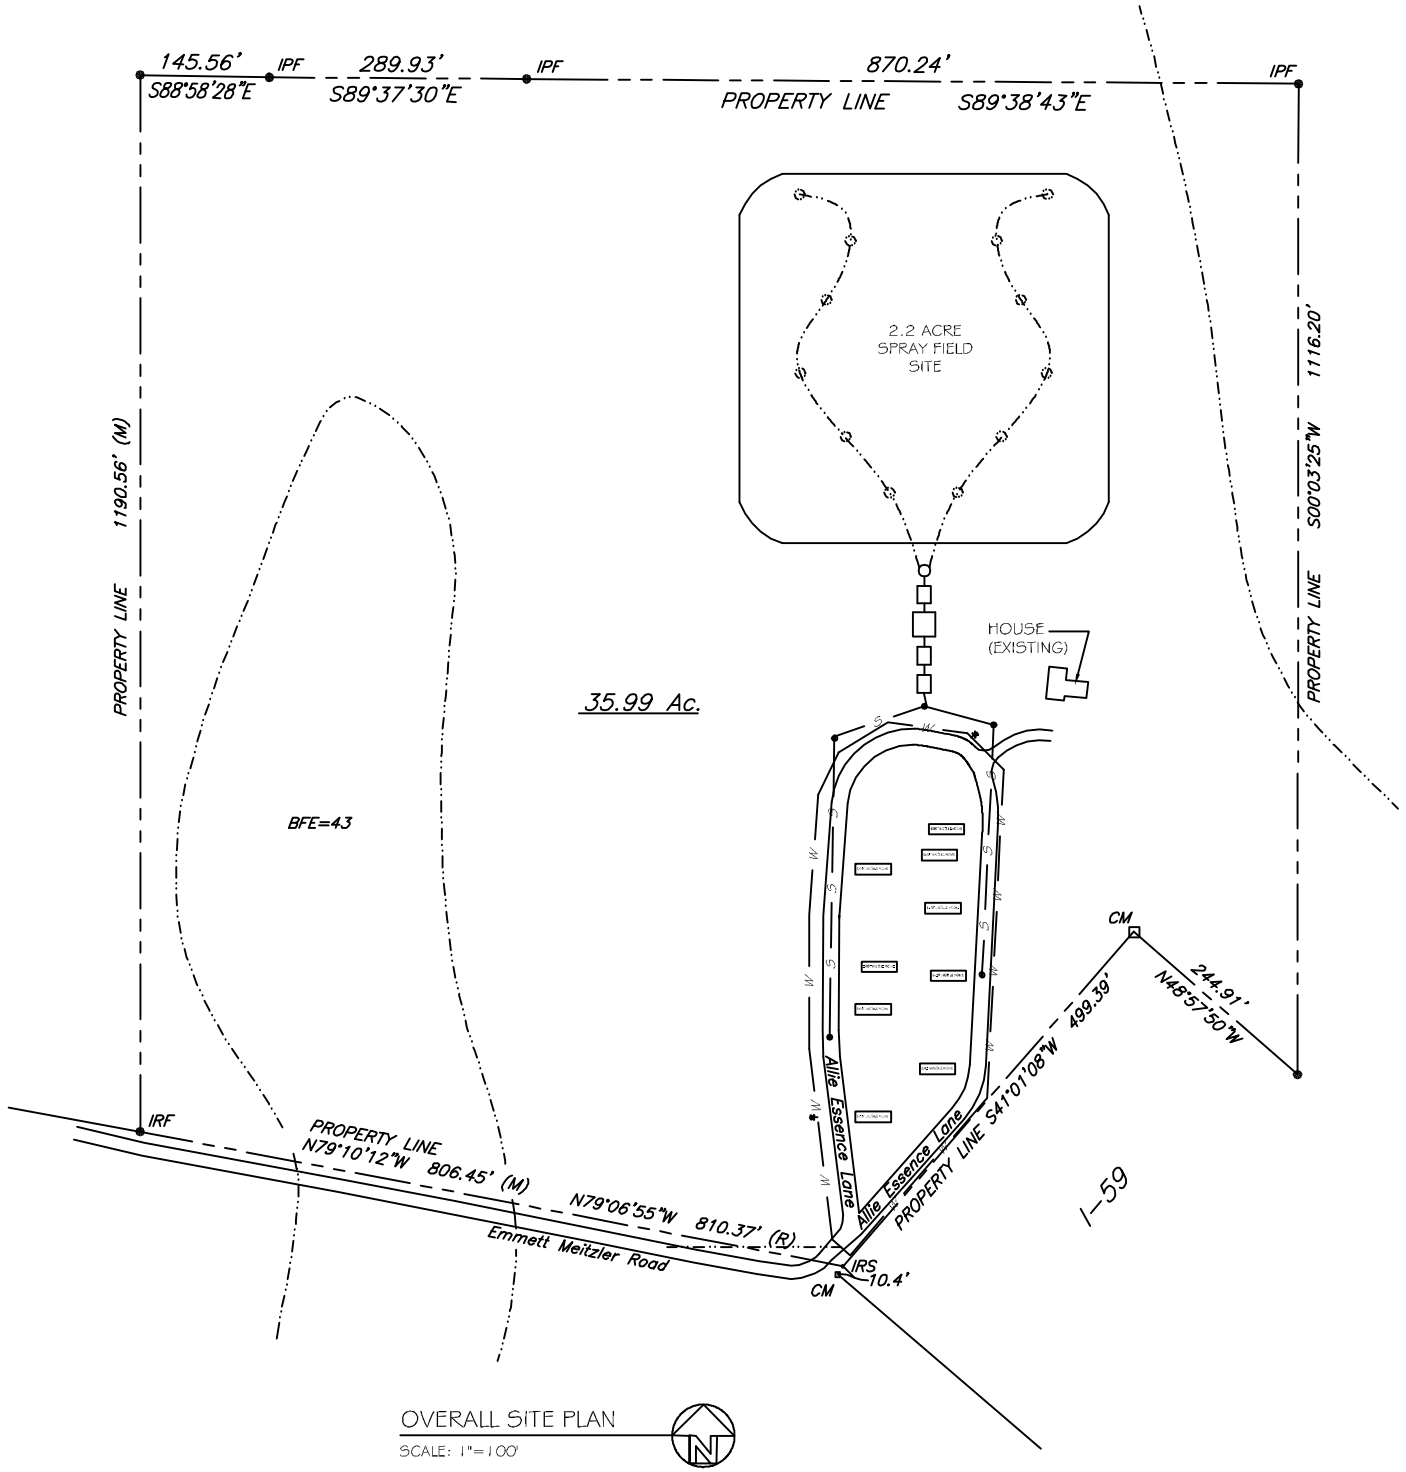


ENLARGED PARK PLAN

SCALE: 1"=40'

PRELIMINARY (NOT FOR CONSTRUCTION)

DAMMON ENGINEERING

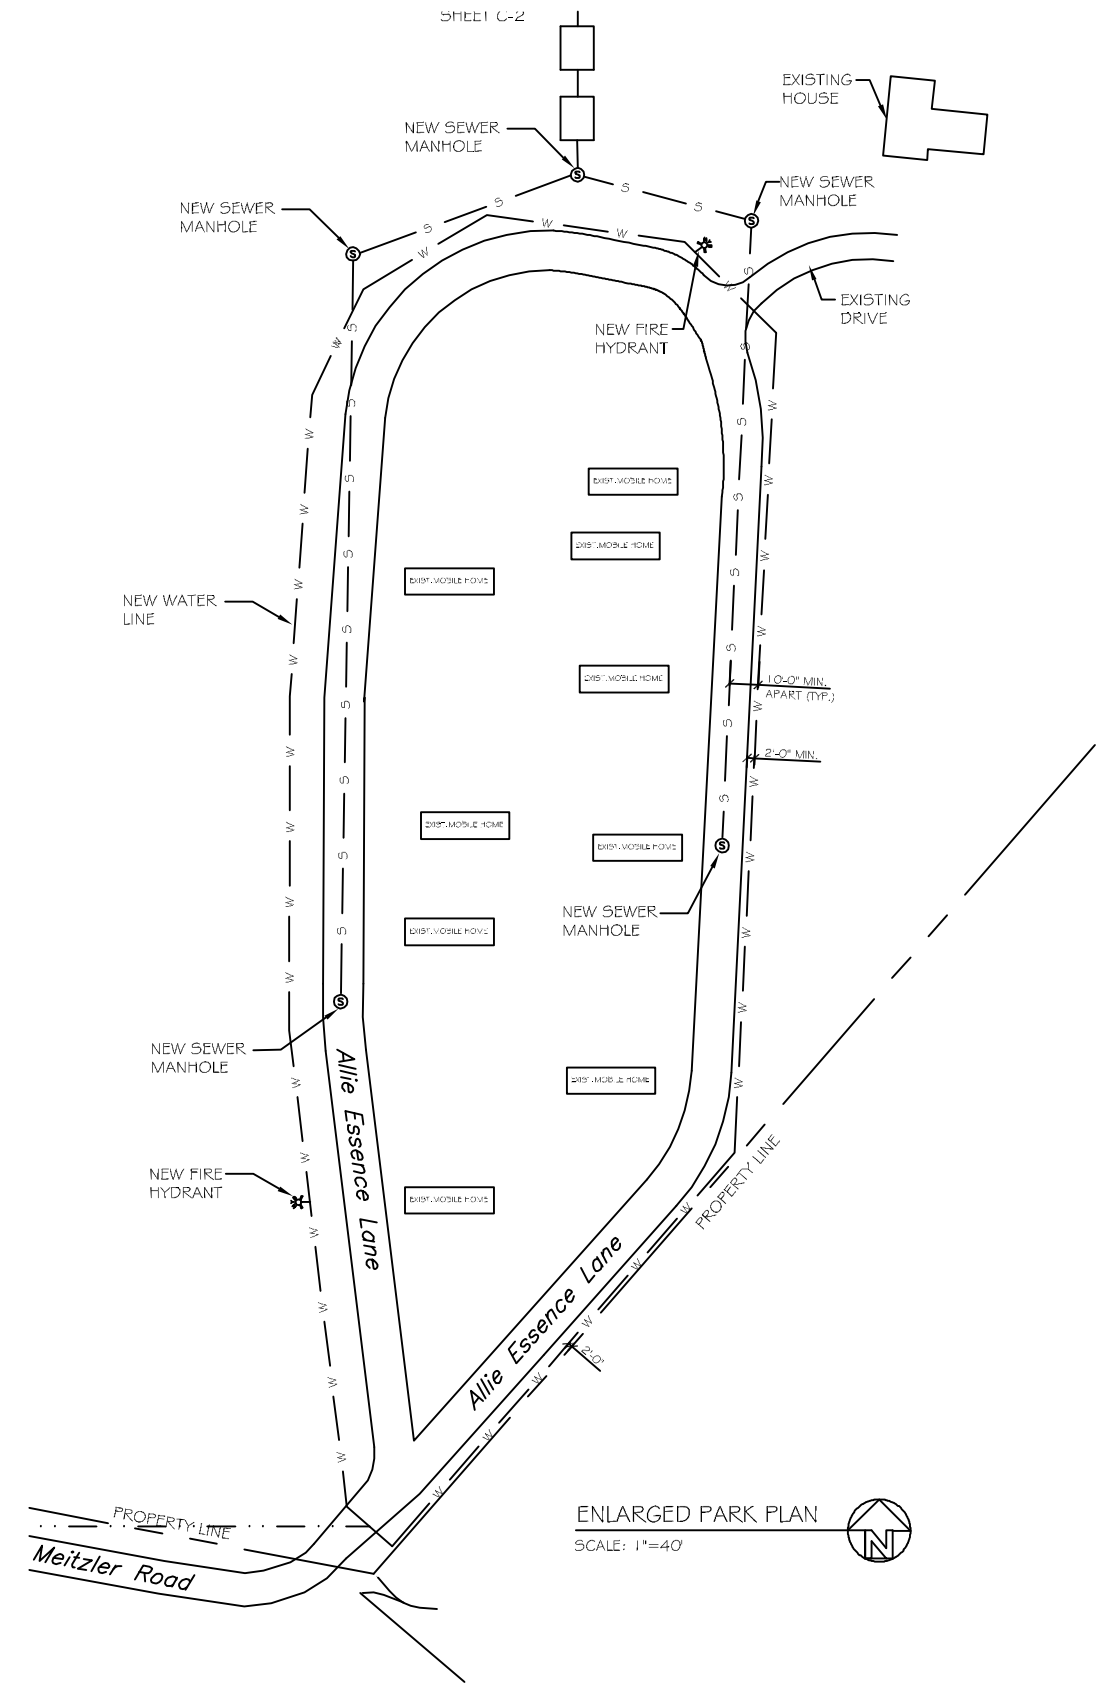
dammoneng@aol.com
dammoneng@bellsouth.net
PHONE: 985-649-5932
FAX: 985-641-5950

CHIEF ENGINEER: EMMETT DAMMON, P.E.
554 OLD SPANISH TRAIL
SLIDELL, LA 70458



These plans and specifications, regardless of the method of their preparation, are the property of Dammon Engineering and shall not be used by any other person or firm without written consent of Dammon Engineering. Reproducibles, hard copies or electronic media derived from these plans and specifications shall be returned to Dammon Engineering on demand.


# DREAMLAND MOBILE HOME PARK SYSTEM UPGRADE & REHABILITATION

ALLIE ESSENCE LANE
NICHOLSON, MEEKER?

| JOB No: | 2182 | DATE: | 08-06-2013 |
|---|---|---|---|
| DRAWN BY: | JTL | CHECKED BY: | CD |

REVISIONS

| # | DESCRIPTION | DATE |
|---|---|---|
| 1 | ADDED SIDEWALKS | 07-15-2013 |

SITE PLAN

SHEET No: - OF -

C-1