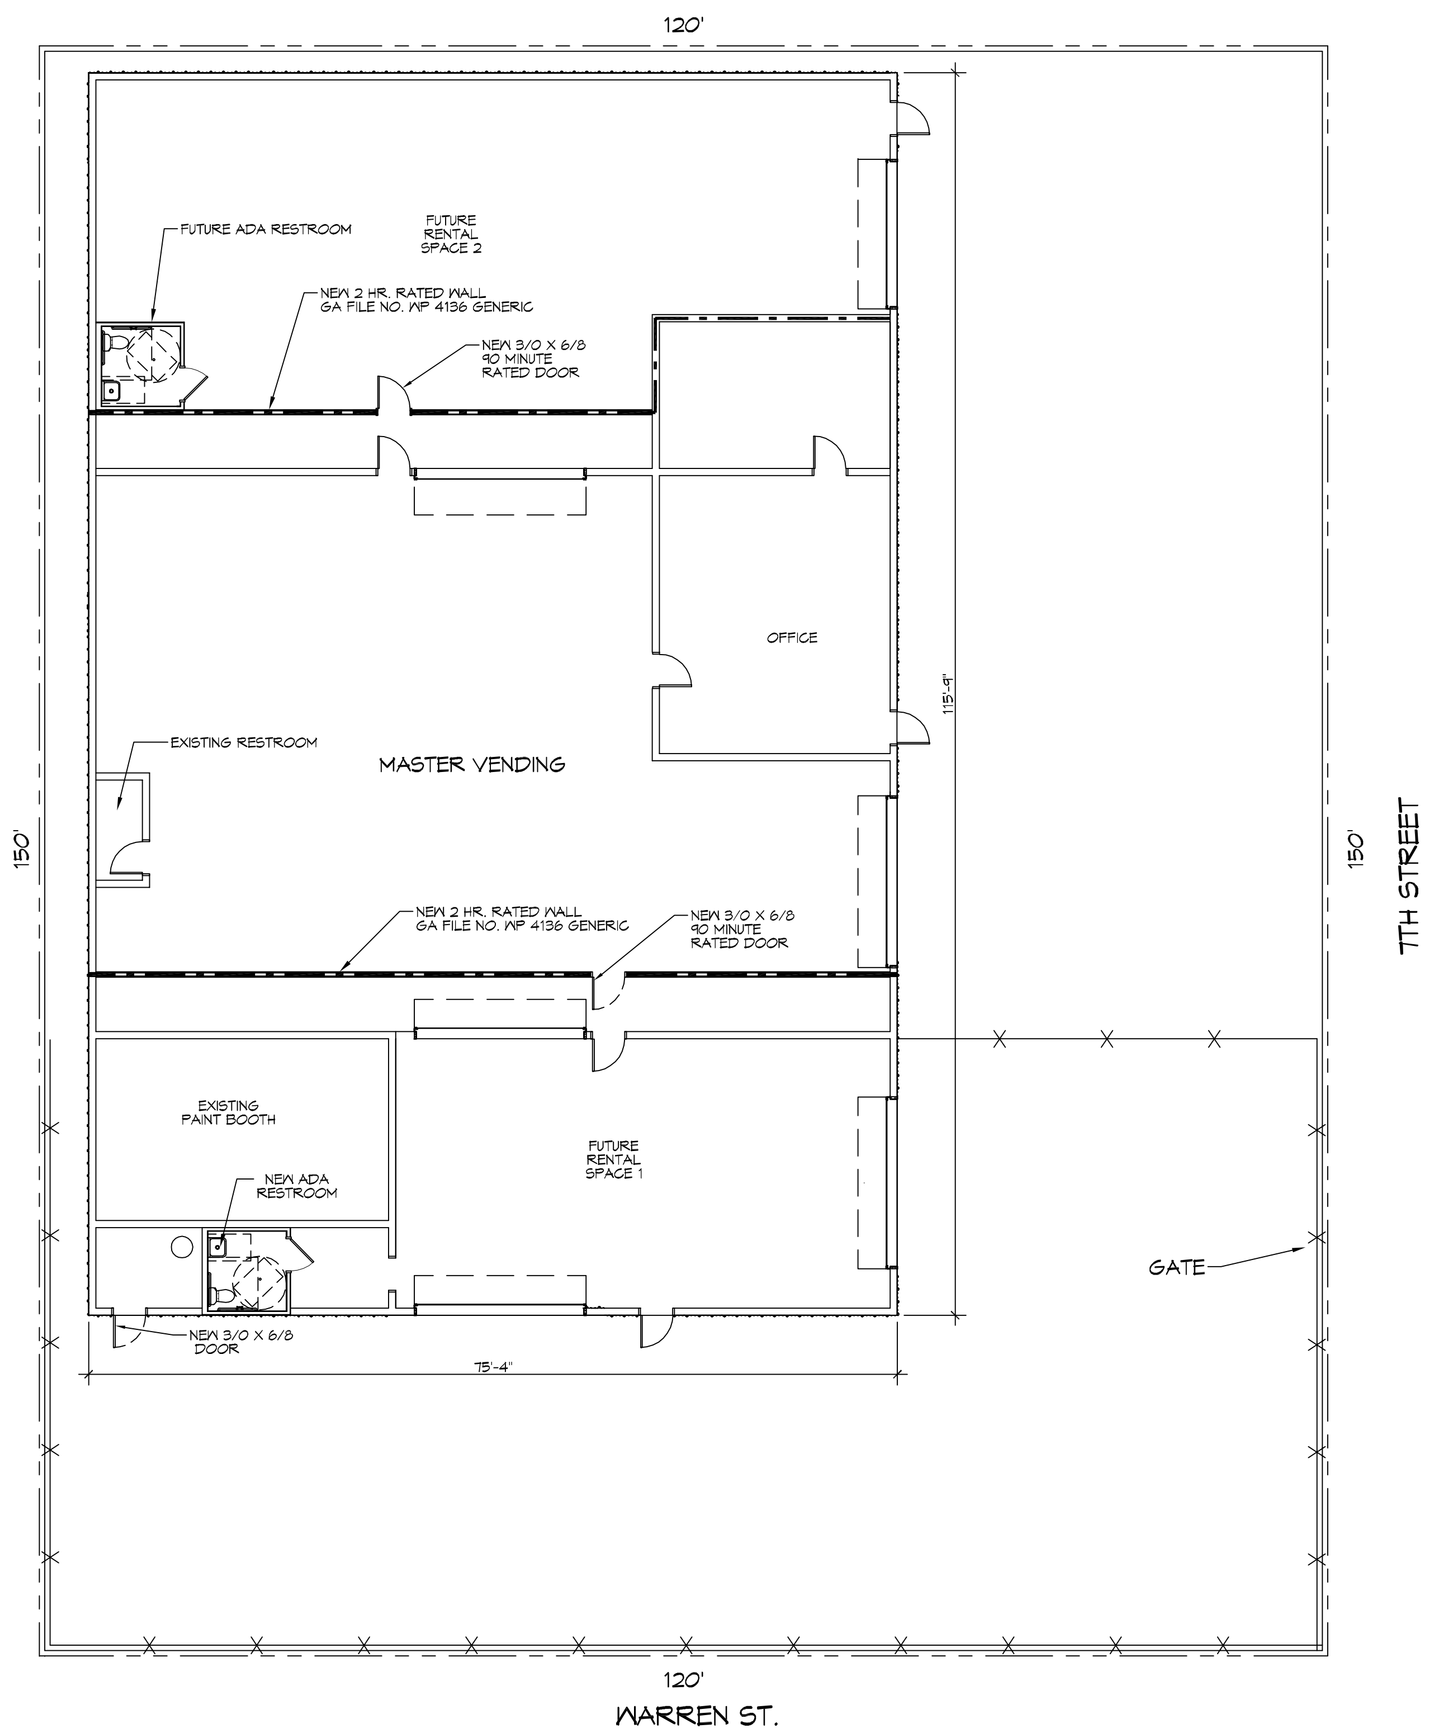

1 SITE PLAN
SCALE: 1"=10'-0"

VICINITY MAP

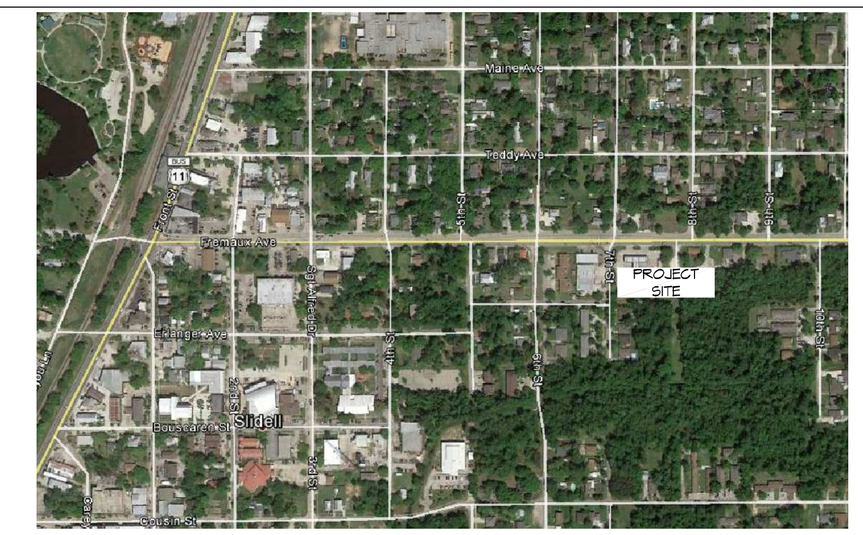

DAMMON ENGINEERING, INC.
LOUISIANA & MISSISSIPPI

www.dammonengineering.com
info@dammonengineering.com
PH: 985.649.5832

Chief Engineer: Brian Mistich, PE
554 Old Spanish Trail
Slidell, LA 70458

REVISIONS

#	DESCRIPTION	DATE

SEAL:

A COMMERCIAL BUILDING FOR
MASTER VENDING

1475 7TH ST.
SLIDELL, LA. 70458

JOB No:	23024	DATE:	03-08-17
DRAWN BY:	JASM	CHECKED BY:	CKD

The drawings, specifications, maps and documents, all original, being in part the property of Dammon Engineering, are in part deemed due for copyright protection as instruments of service and shall remain the property of Dammon Engineering. Reuse, copy or use these drawings or specifications and portions thereof without express written consent of Dammon Engineering is prohibited by law and subject to civil and criminal penalties.

SHEET TITLE:
SITE PLAN

DRAWING NUMBER:
C101

SHEET No: 1 of 2

FILE NAME: J:\1 - COMMERCIAL\1308 - Walter Vending\Drawings\Current Drawings\C101 - Site Plan.dwg PLOT DATE & TIME: Thursday, March 16, 2017 1:03:37 PM