FILE NAME: J:\... COMPORON\1709 - Master Vending\Drawings\Current Drawings\C101 - Site Plan.dwg PLOT DATE & TIME: Tuesday, March 28, 2017 @ 4:56:17 PM

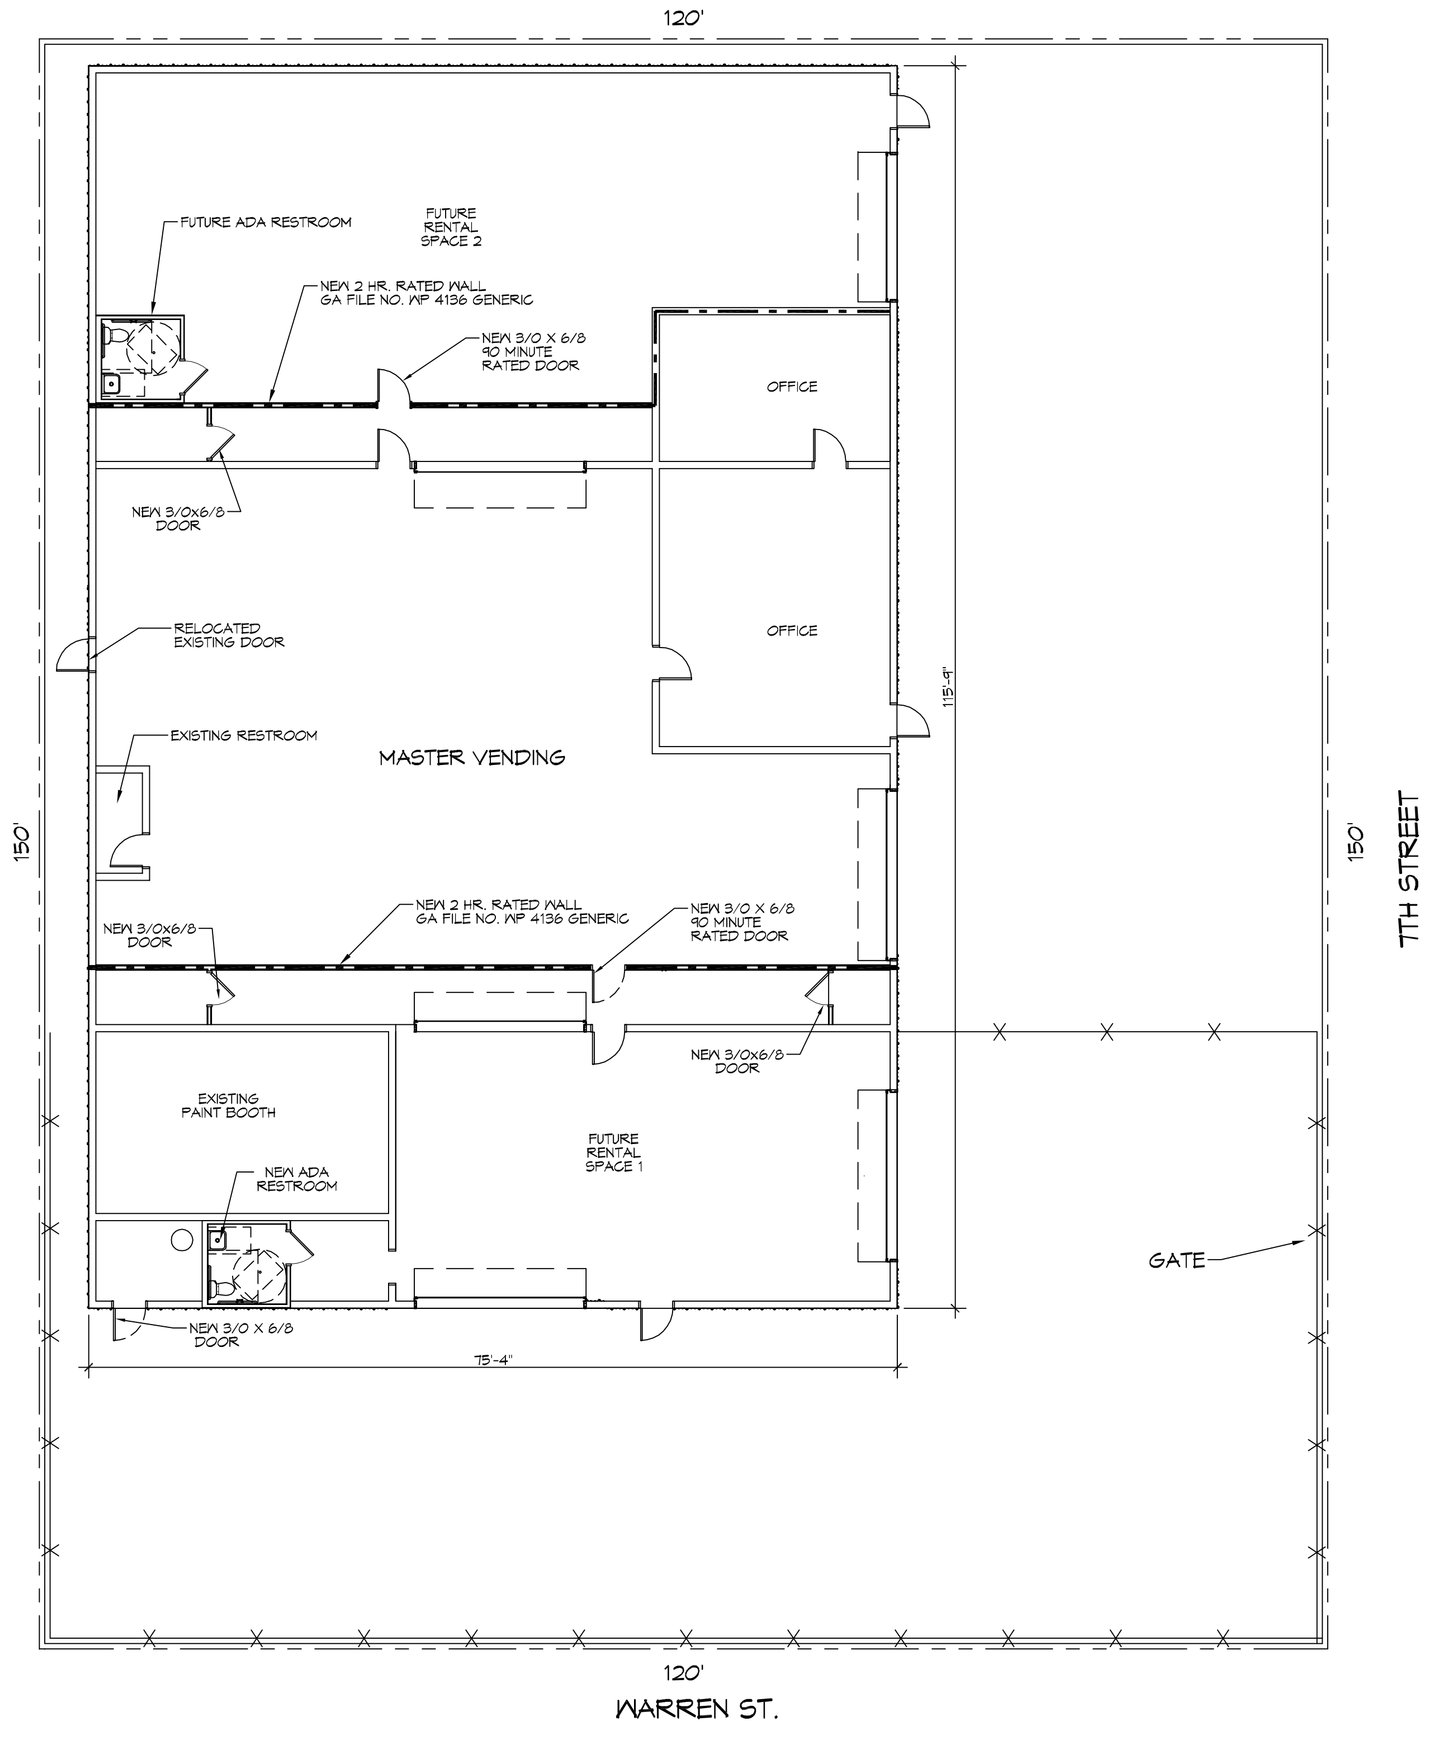

1 SITE PLAN
SCALE: 1"=10'-0"

VICINITY MAP

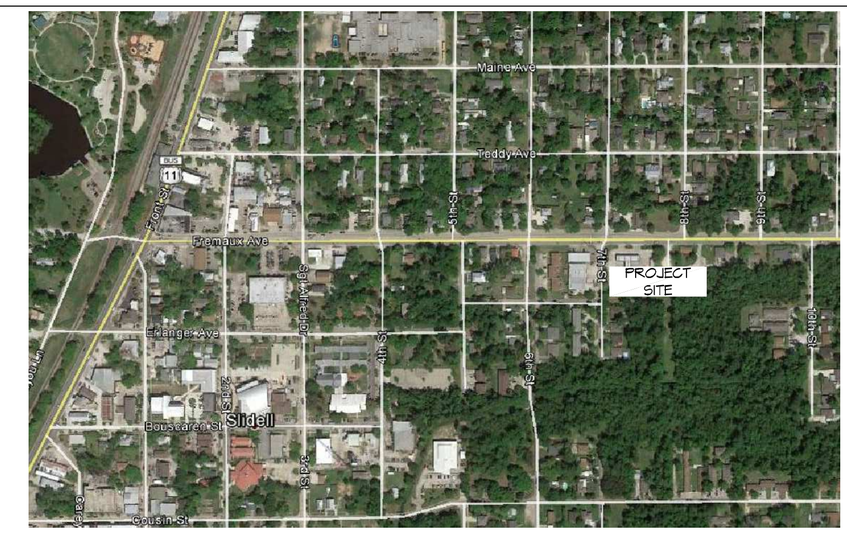

DAMMON ENGINEERING, INC.
LOUISIANA & MISSISSIPPI
www.dammonengineering.com
info@dammonengineering.com
PH: 985.649.5832
Chief Engineer: Brian Mistich, PE
554 Old Spanish Trail
Slidell, LA 70458

REVISIONS

#	DESCRIPTION	DATE

SEAL:

A COMMERCIAL BUILDING FOR
MASTER VENDING
1675 7TH ST.
SLIDELL, LA 70458

JOB No:	2304	DATE:	03-08-17
DRAWN BY:	JASM	CHECKED BY:	CKD

The above drawings are specification, design and arrangement shown is the property of Dammon Engineering, and no part thereof shall be copied, used or reproduced in any manner whatsoever without permission in writing from Dammon Engineering. Visual contact with these drawings or specifications shall constitute conclusive evidence of acceptance of these restrictions.

SHEET TITLE:
SITE PLAN

DRAWING NUMBER:
C101

SHEET No: 1 of 2