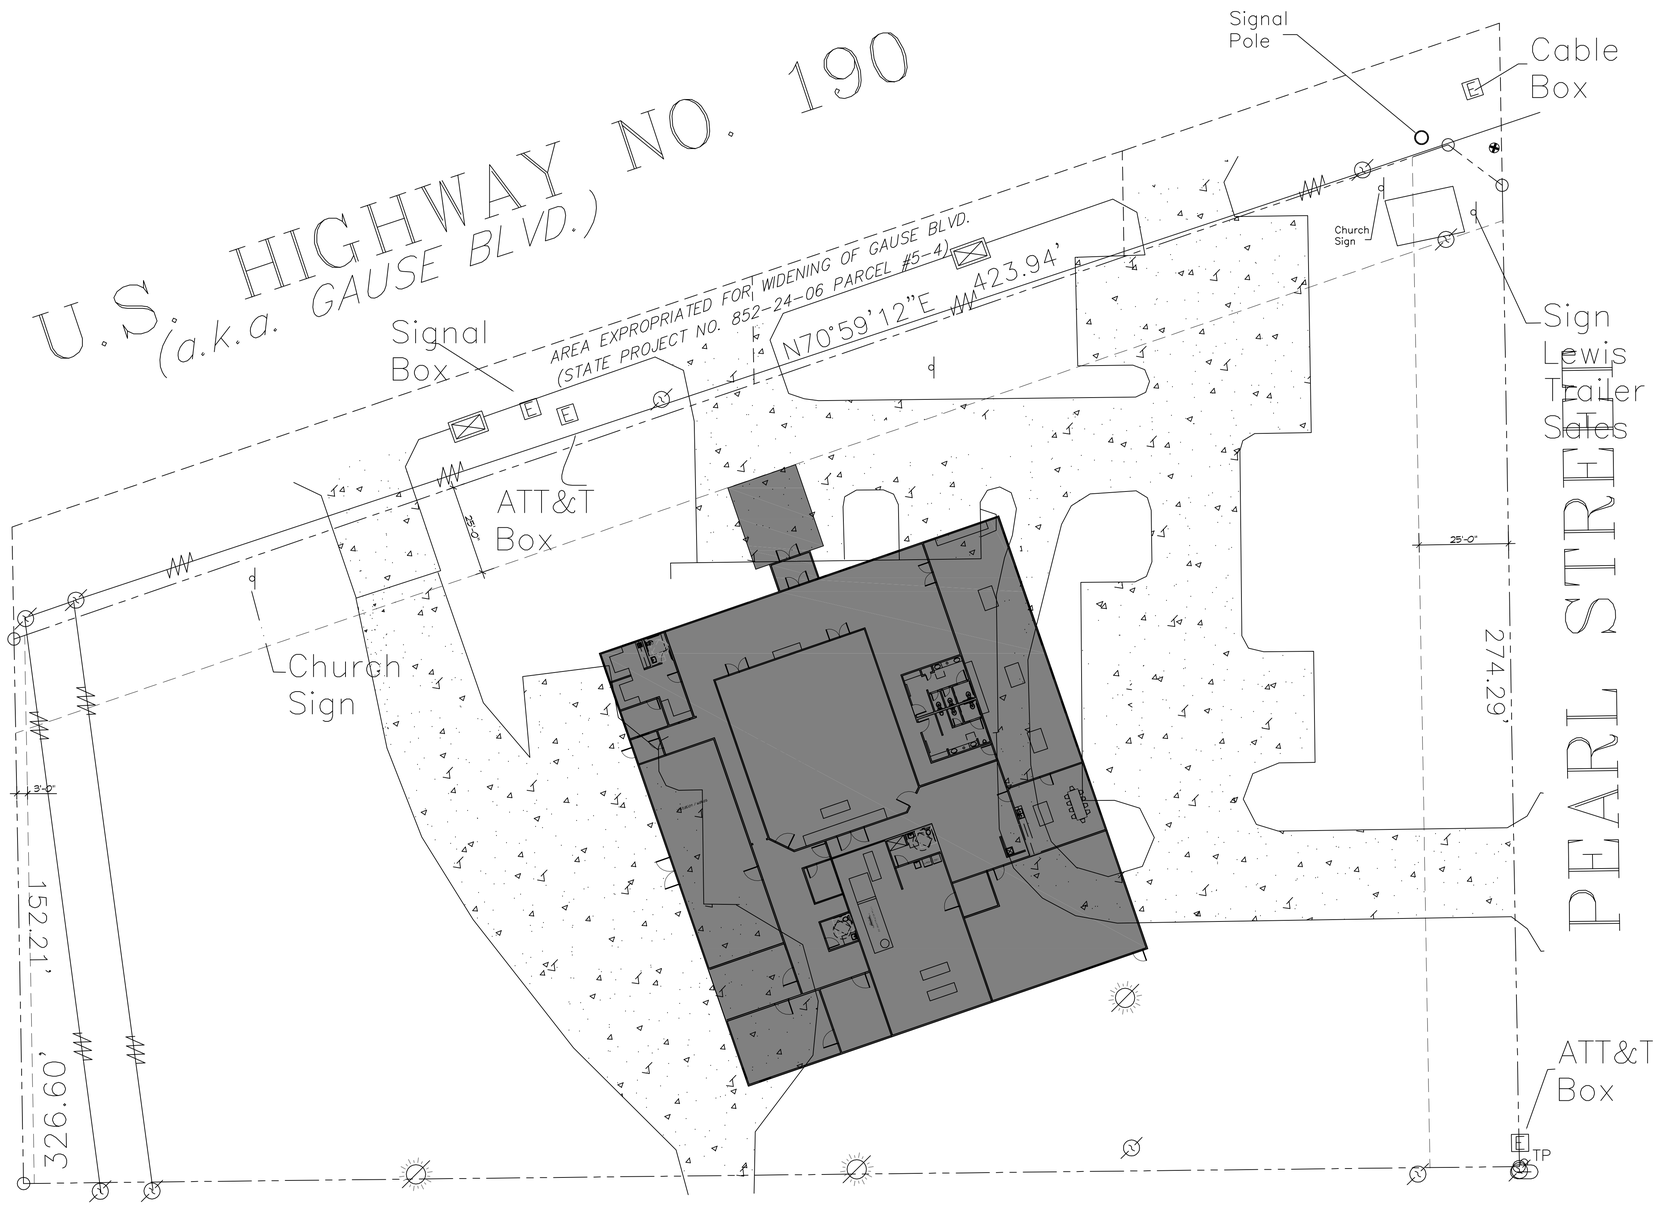

1 SITE PLAN
SCALE: 1" = 20'-0"

PLANNING

ZONED - C4 HIGHWAY COMMERCIAL

PARKING REQUIREMENTS

1 SPACE FOR EACH 5 SEATS IN THE MAIN AUDITORIUM OR 64 SQUARE FEET WHERE THERE ARE NO SEATS.

BUILDING ELEVATION

BASE FLOOD ELEVATION = N/A
FINISHED FLOOR ELEVATION = TBD

FLOOD ZONE

ZONE "C"

DAMMON ENGINEERING, INC.
LOUISIANA & MISSISSIPPI
www.dammonengineering.com
info@dammonengineering.com
PH: 985.649.5832
Chief Engineer: Brian Mistich, PE
554 Old Spanish Trail
Slidell, LA 70458

REVISIONS

#	DESCRIPTION	DATE

SEAL:

NEW FUNERAL HOME
GAUSE BLVD
SLIDELL, LA

JOB No: 2336 | DATE: 07-27-2018
DRAWN BY: CAD | CHECKED BY: CAD

THE ABOVE DRAWINGS AND SPECIFICATIONS, INCLUDING BUT NOT LIMITED TO ALL ELECTRONIC FORMATS, ARE THE PROPERTY OF DAMMON ENGINEERING, INC. AND MAY BE USED ONLY FOR THE PURPOSE AGREED TO BY DAMMON ENGINEERING, INC. ANY OTHER USE, REPRODUCTION, OR DISTRIBUTION IS PROHIBITED WITHOUT THE WRITTEN CONSENT OF DAMMON ENGINEERING, INC.

SHEET TITLE:
SITE PLAN WITH SURVEY

DRAWING NUMBER:
C100

SHEET No: 1 of # ?