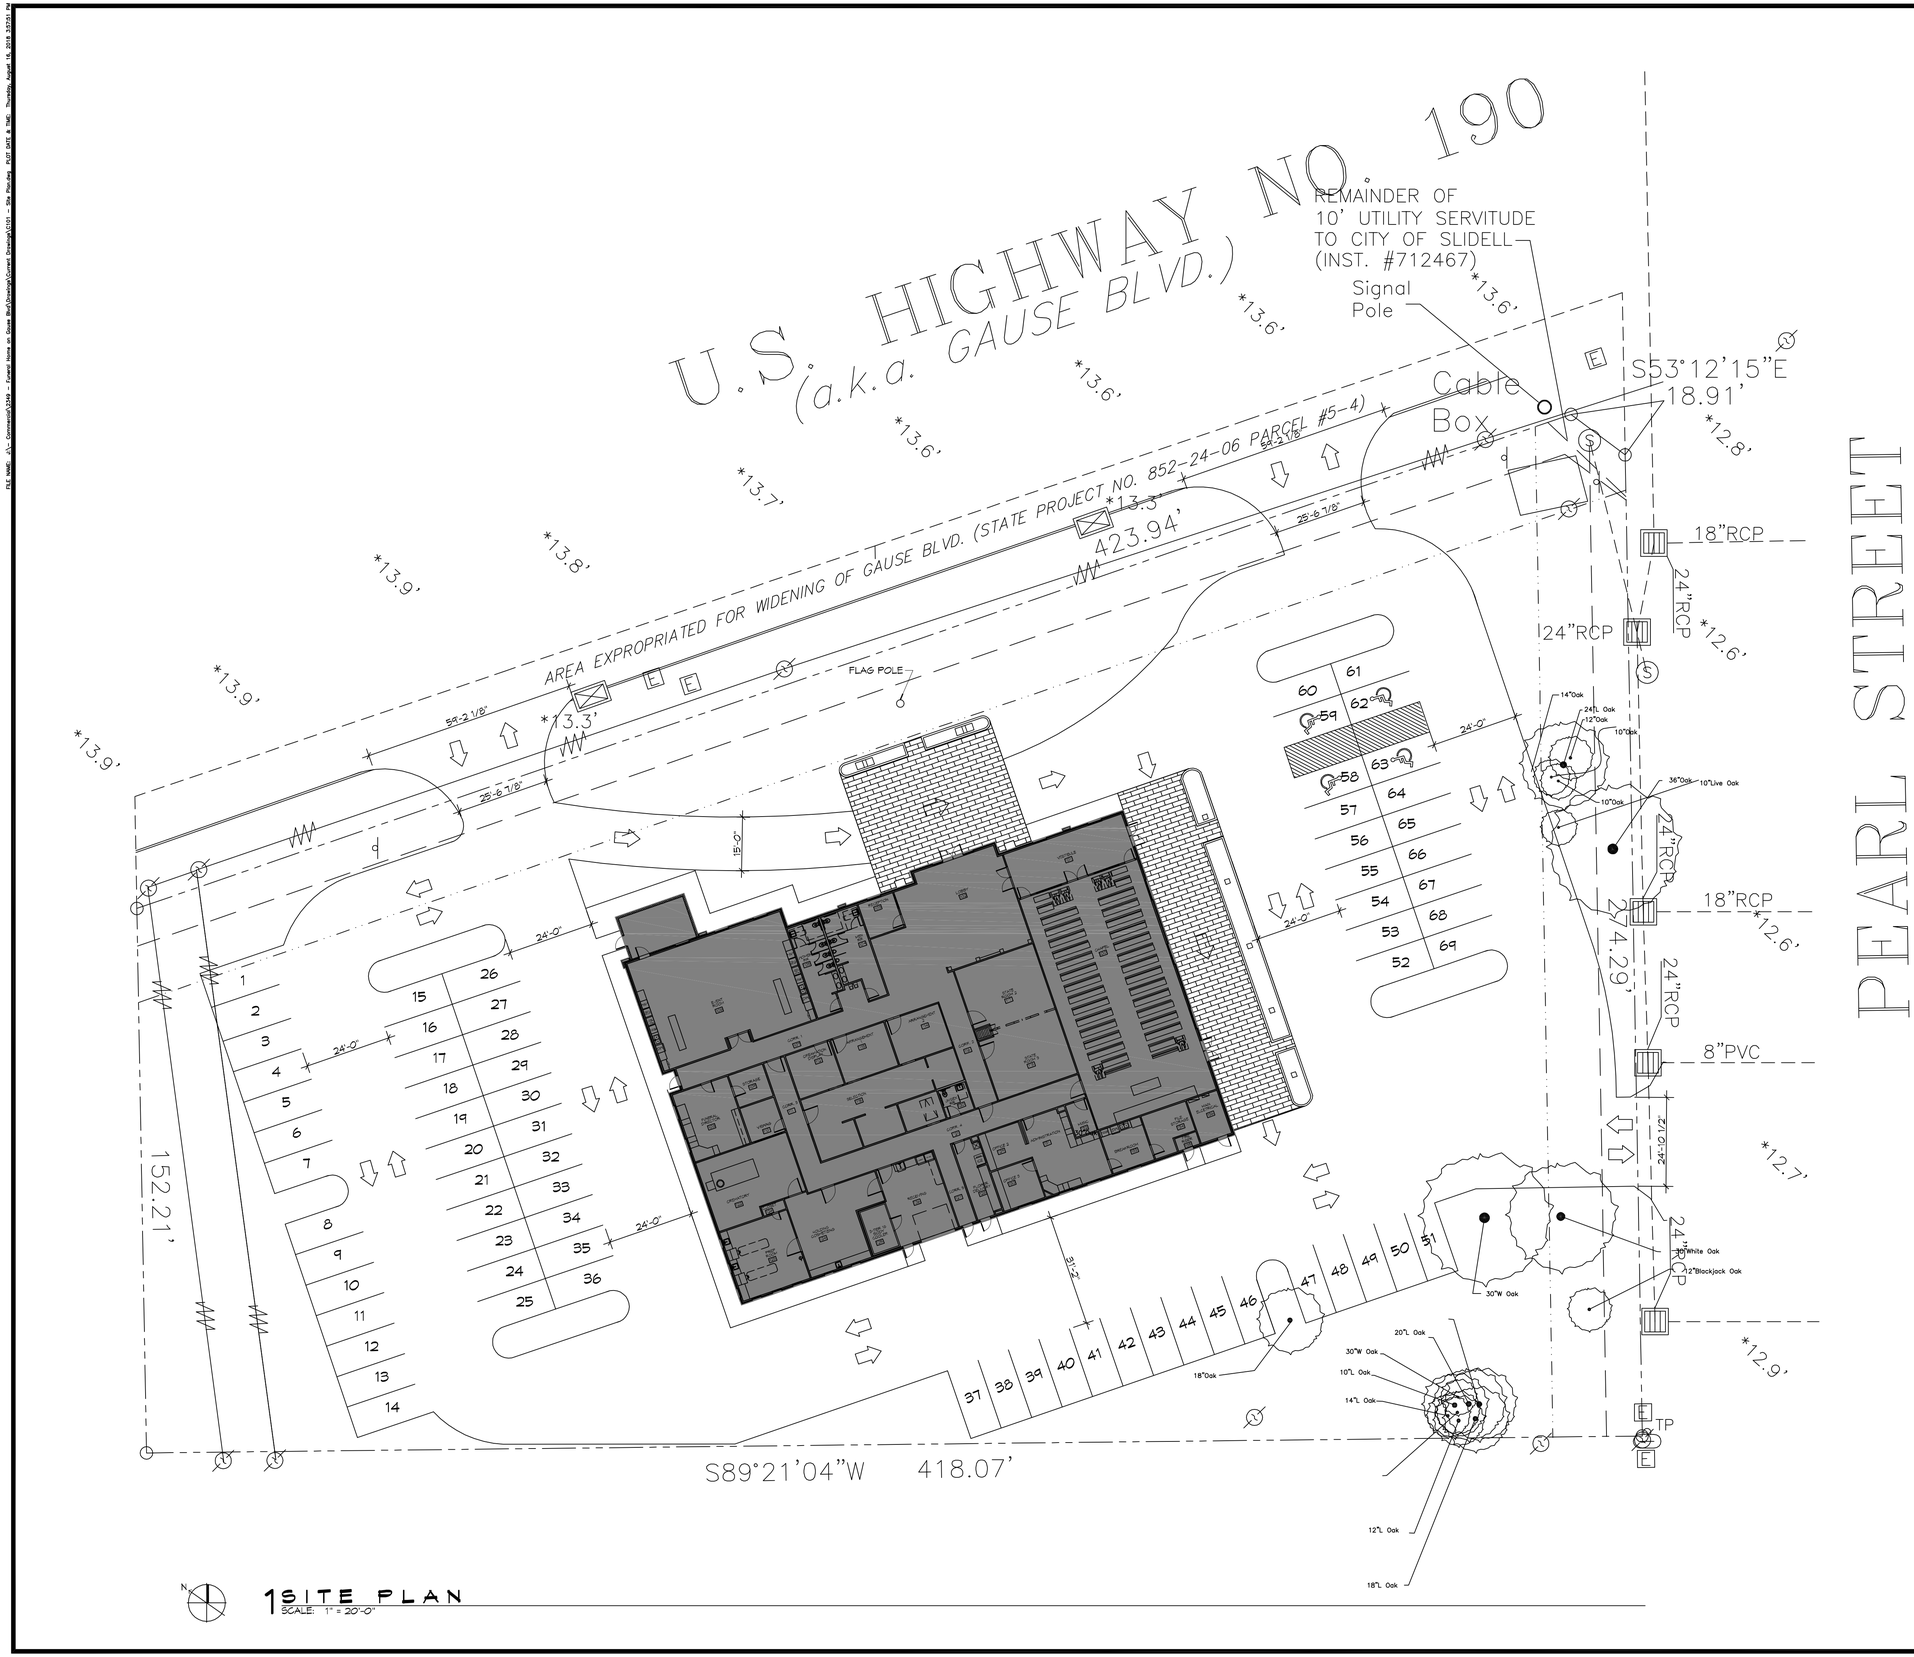

1 SITE PLAN
SCALE: 1" = 20'-0"

PLANNING

ZONED - C4 HIGHWAY COMMERCIAL

PARKING REQUIREMENTS

1 SPACE FOR EACH 5 SEATS IN THE MAIN AUDITORIUM OR 64 SQUARE FEET WHERE THERE ARE NO SEATS.

BUILDING ELEVATION

BASE FLOOD ELEVATION = N/A
FINISHED FLOOR ELEVATION = TBD

FLOOD ZONE

ZONE "C"

DAMMON ENGINEERING, INC.
LOUISIANA & MISSISSIPPI
Chief Engineer: Brian Mistich, PE
554 Old Spanish Trail
Slidell, LA 70458
www.dammonengineering.com
info@dammonengineering.com
PH: 985.649.5832

REVISIONS

#	DESCRIPTION	DATE

SEAL:

NEW FUNERAL HOME
GAUSE BLVD
SLIDELL, LA

JOB No:	2338	DATE:	08-16-2018
DRAWN BY:	CKD	CHECKED BY:	CKD

SHEET TITLE:
SITE PLAN WITH SURVEY

DRAWING NUMBER:
C100

SHEET No: 1 of # ?