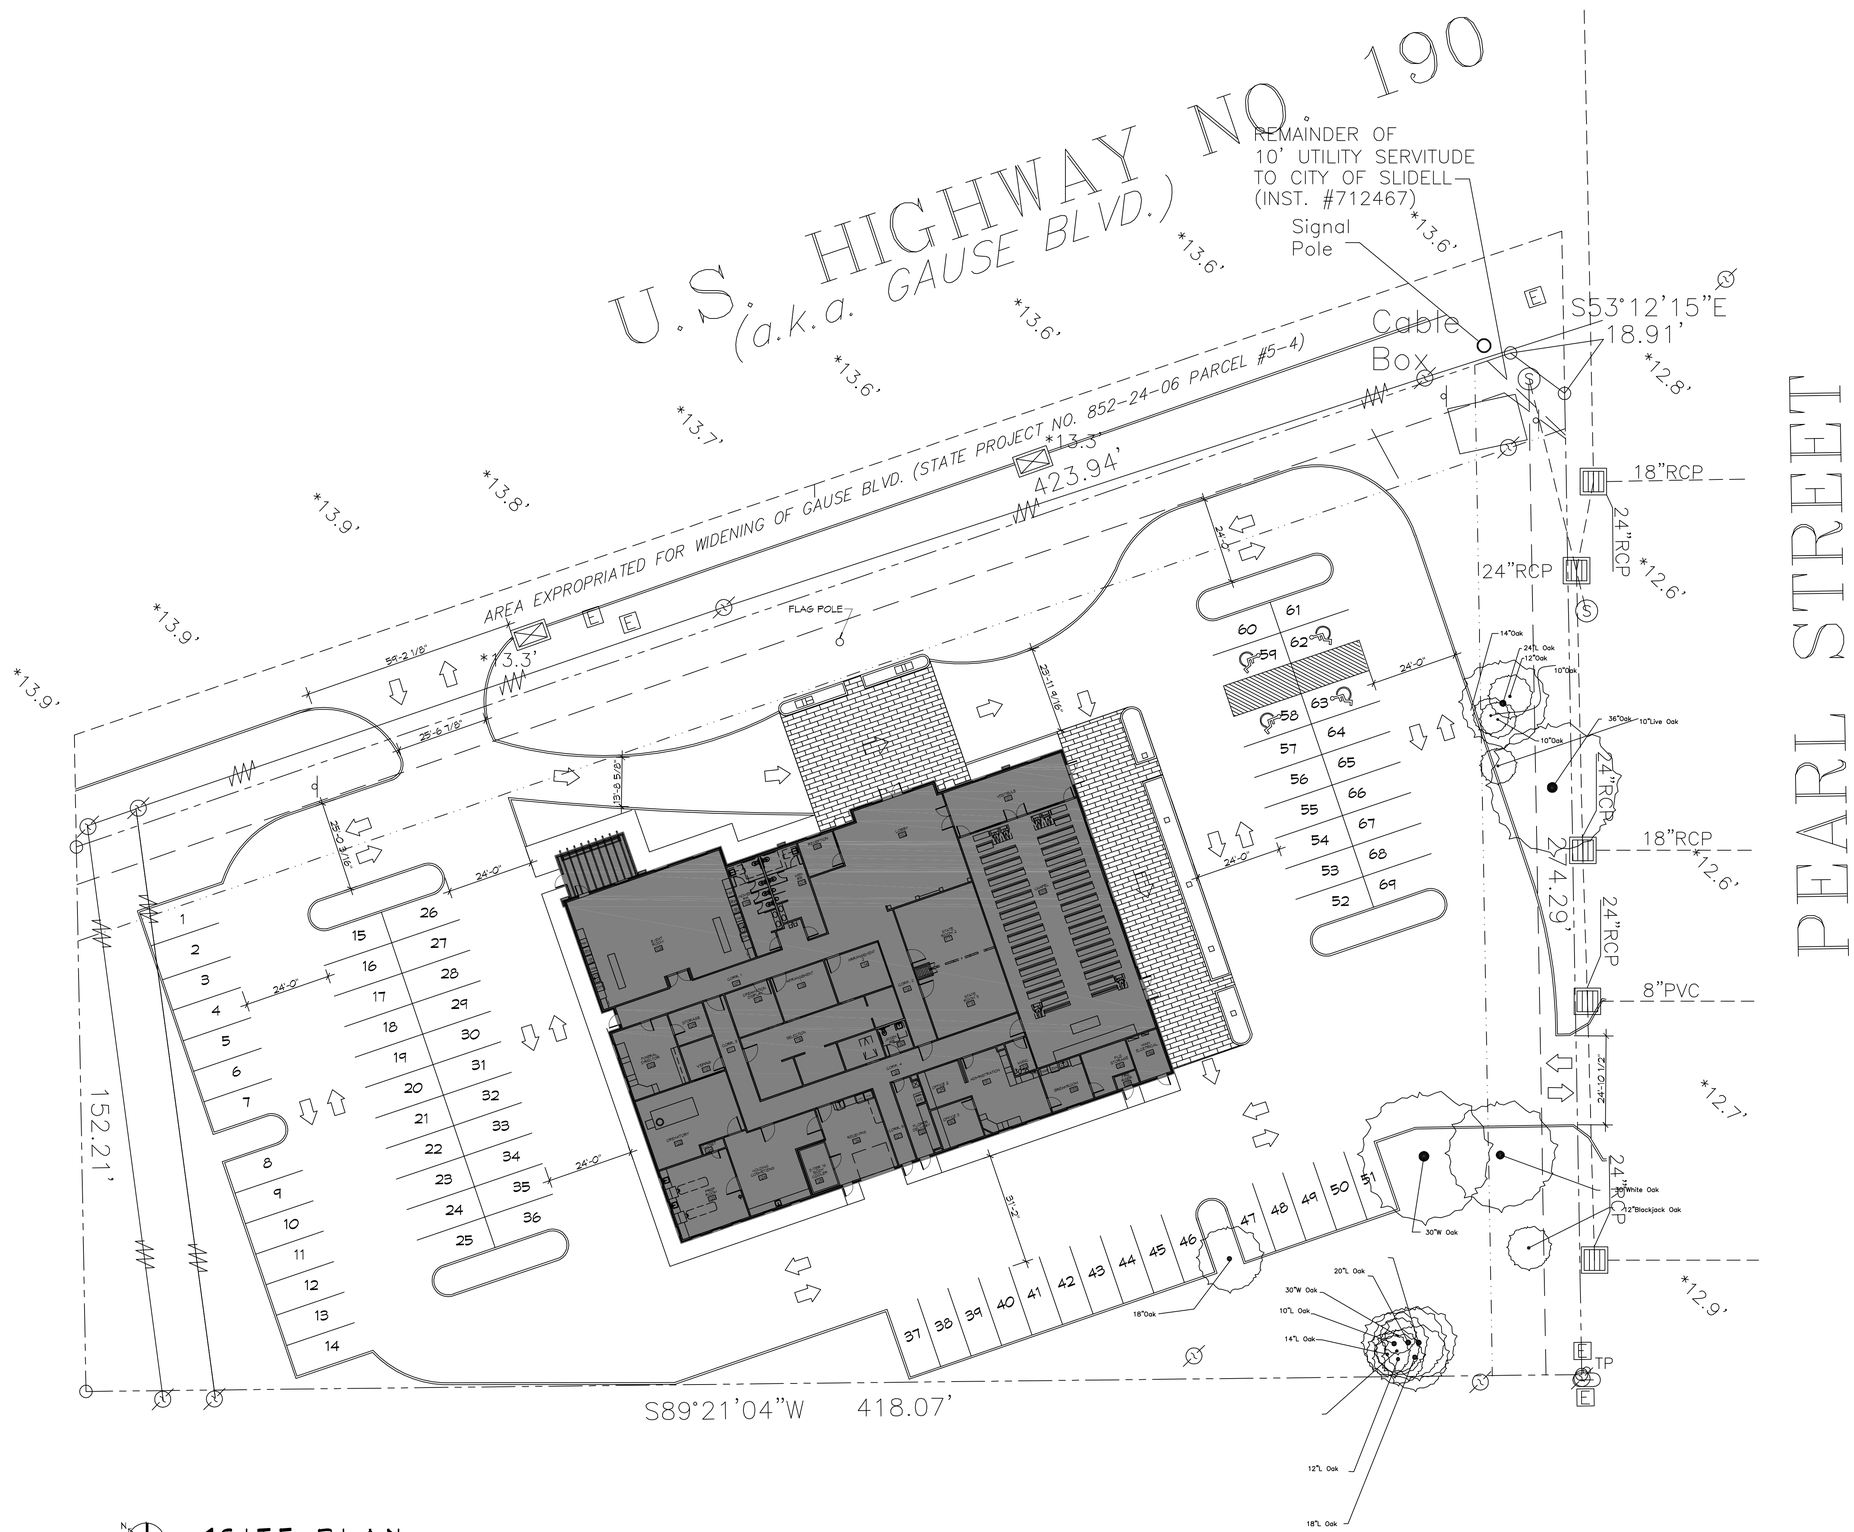

1 SITE PLAN
SCALE: 1" = 20'-0"

PLANNING

ZONED - C4 HIGHWAY COMMERCIAL

PARKING REQUIREMENTS

1 SPACE FOR EACH 5 SEATS IN THE MAIN AUDITORUM OR 64 SQUARE FEET WHERE THERE ARE NO SEATS.

BUILDING ELEVATION

BASE FLOOD ELEVATION = N/A
FINISHED FLOOR ELEVATION = TBD

FLOOD ZONE

ZONE "C"

DAMMON ENGINEERING, INC.
LOUISIANA & MISSISSIPPI
www.dammonengineering.com
info@dammonengineering.com
PH: 985.649.5832
Chief Engineer: Brian Mistich, PE
554 Old Spanish Trail
Slidell, LA 70458

REVISIONS

#	DESCRIPTION	DATE

SEAL:

NEW FUNERAL HOME
2281 GAUSE BLVD E
SLIDELL, LA 70461

JOB No:	2338
DATE:	08-16-2018
DRAWN BY:	CKD
CHECKED BY:	CKD

The client retains the property in drawings, designs and all copyright information shall be the property of Dammon Engineering, Inc. Reproduction or publication by others, in whole or in part, is prohibited. Title to plans and specifications remain with Dammon Engineering, Inc. Visual contact with these documents shall constitute proof of this restriction. Reuse of these documents by others, in whole or in part, is prohibited. Any work or projects upon which these documents are used without the written consent of Dammon Engineering, Inc. shall be at the user's sole risk and without liability or legal exposure to Dammon Engineering, Inc.

SHEET TITLE:
SITE PLAN WITH SURVEY

DRAWING NUMBER:
C100

SHEET No: 1 of # ?