ATTIC PLAN

SCALE: 1/8"=1'-0"

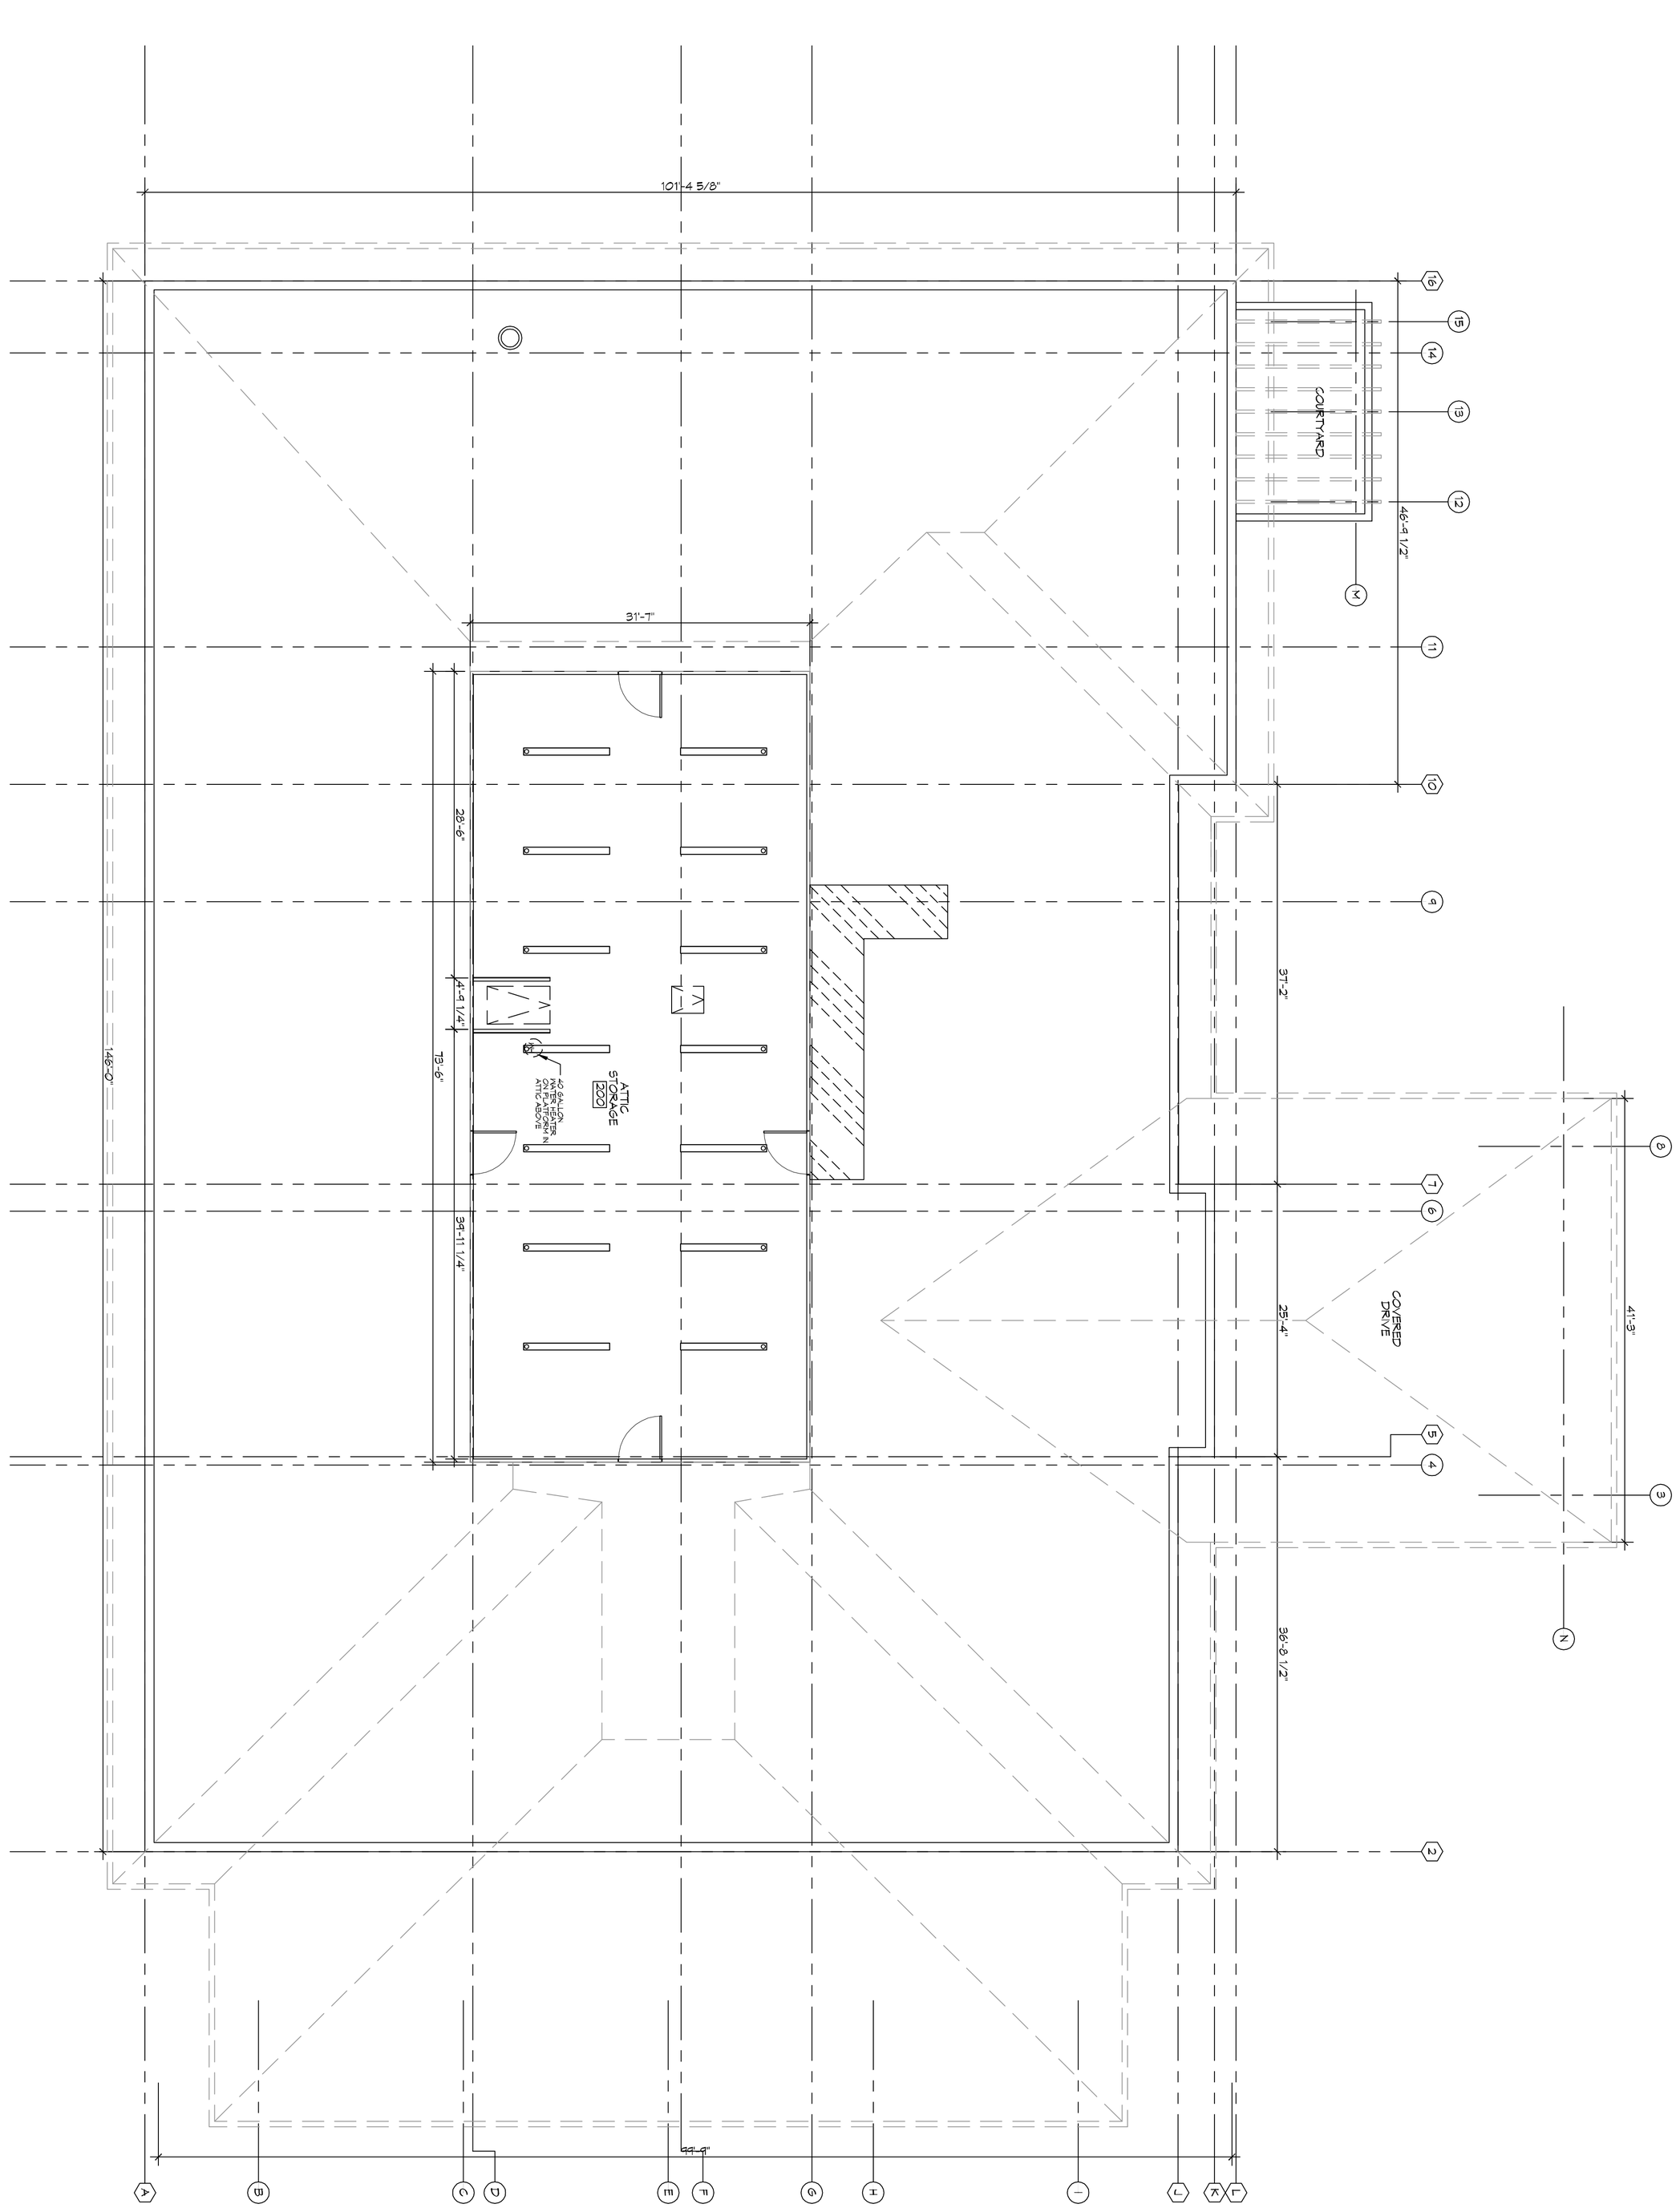

DRAWING NUMBER: A103

SHEET No: 6 of # 7

SHEET TITLE: FLOOR PLAN

NEW FUNERAL HOME

2081 GAUSE BLVD E
SLIDELL, LA 70461

JOB No:	2360	DATE:	09-19-2018
DRAWN BY:	JAGMA	CHECKED BY:	CKD

The above drawings and specifications, designs and arrangements represented thereby are and shall remain the property of Dammon Engineering, and no part thereof shall be copied, disclosed to others, or used in connection with any work or project other than the specific project for which the have been prepared and developed without written consent of Dammon Engineering. Visual contact with these drawings or specifications shall constitute conclusive evidence of acceptance of these restrictions.

SEAL:

REVISIONS

#	DESCRIPTION	DATE

DAMMON ENGINEERING, INC.
LOUISIANA & MISSISSIPPI

Chief Engineer: Brian Mistich, PE
554 Old Spanish Trail
Slidell, LA 70458

www.dammonengineering.com
info@dammonengineering.com
PH: 985.649.5832