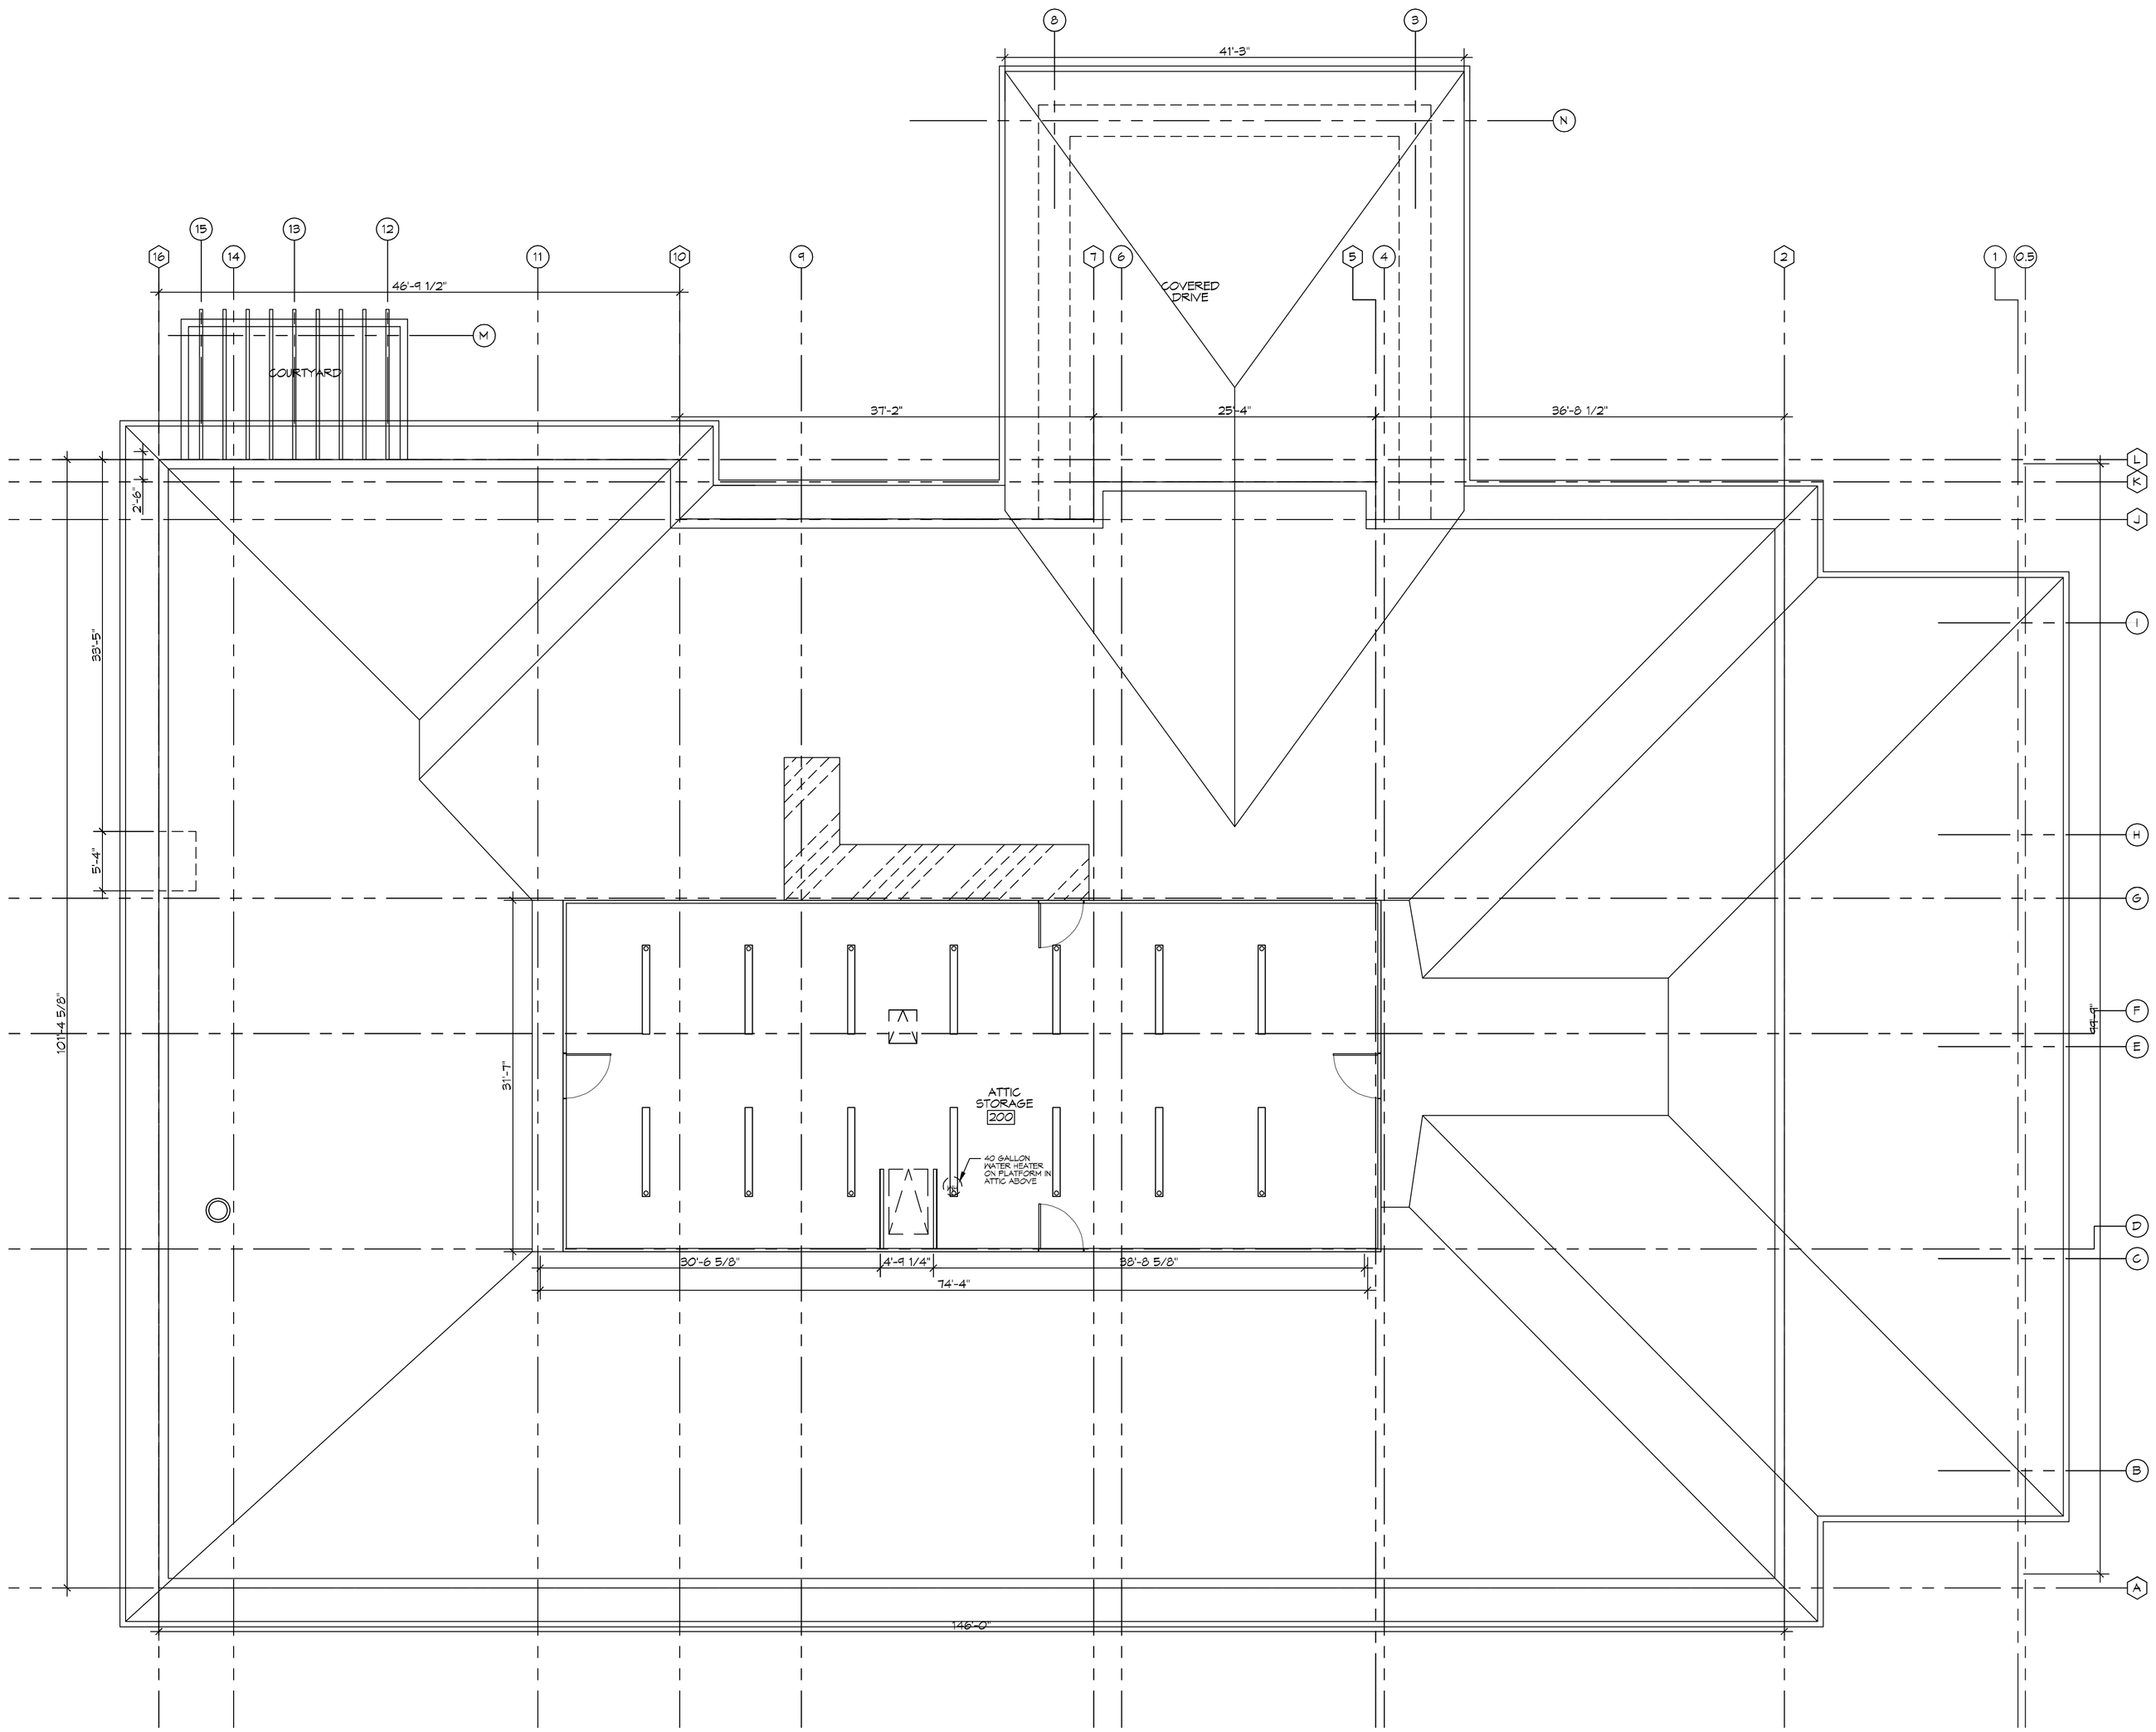

1 ATTIC PLAN
SCALE: 1/8"=1'-0"

DAMMON ENGINEERING, INC.
LOUISIANA & MISSISSIPPI

www.dammonengineering.com
info@dammonengineering.com
PH: 985.649.5832

Chief Engineer: Brian Mistich, PE
554 Old Spanish Trail
Slidell, LA 70458

REVISIONS

#	DESCRIPTION	DATE

SEAL:

NEW FUNERAL HOME

2081 GAUSE BLVD E
SLIDELL, LA 70461

JOB No:	2960
DATE:	04-19-2018
DRAWN BY:	CKD
CHECKED BY:	CKD

The seal, drawings and specifications, designs and all the ideas contained herein are the property of Dammon Engineering, and project owner has certain rights to use the drawings and specifications for the purpose of constructing the project shown herein. Any other use or reproduction without the written consent of Dammon Engineering, Project owner, and architect is prohibited. Project owner, architect and contractor are responsible for verifying all dimensions and specifications prior to construction.

SHEET TITLE:
FLOOR PLAN

DRAWING NUMBER:
M102

SHEET No: 6 of # 7

FILE NAME: J:\+ Commercial\3148 - Forest Home on Gause Blvd\Drawings\Current Drawings\M102 - 40th Plan.dwg PLOT DATE & TIME: Wednesday, February 21, 2018 10:29:34 AM