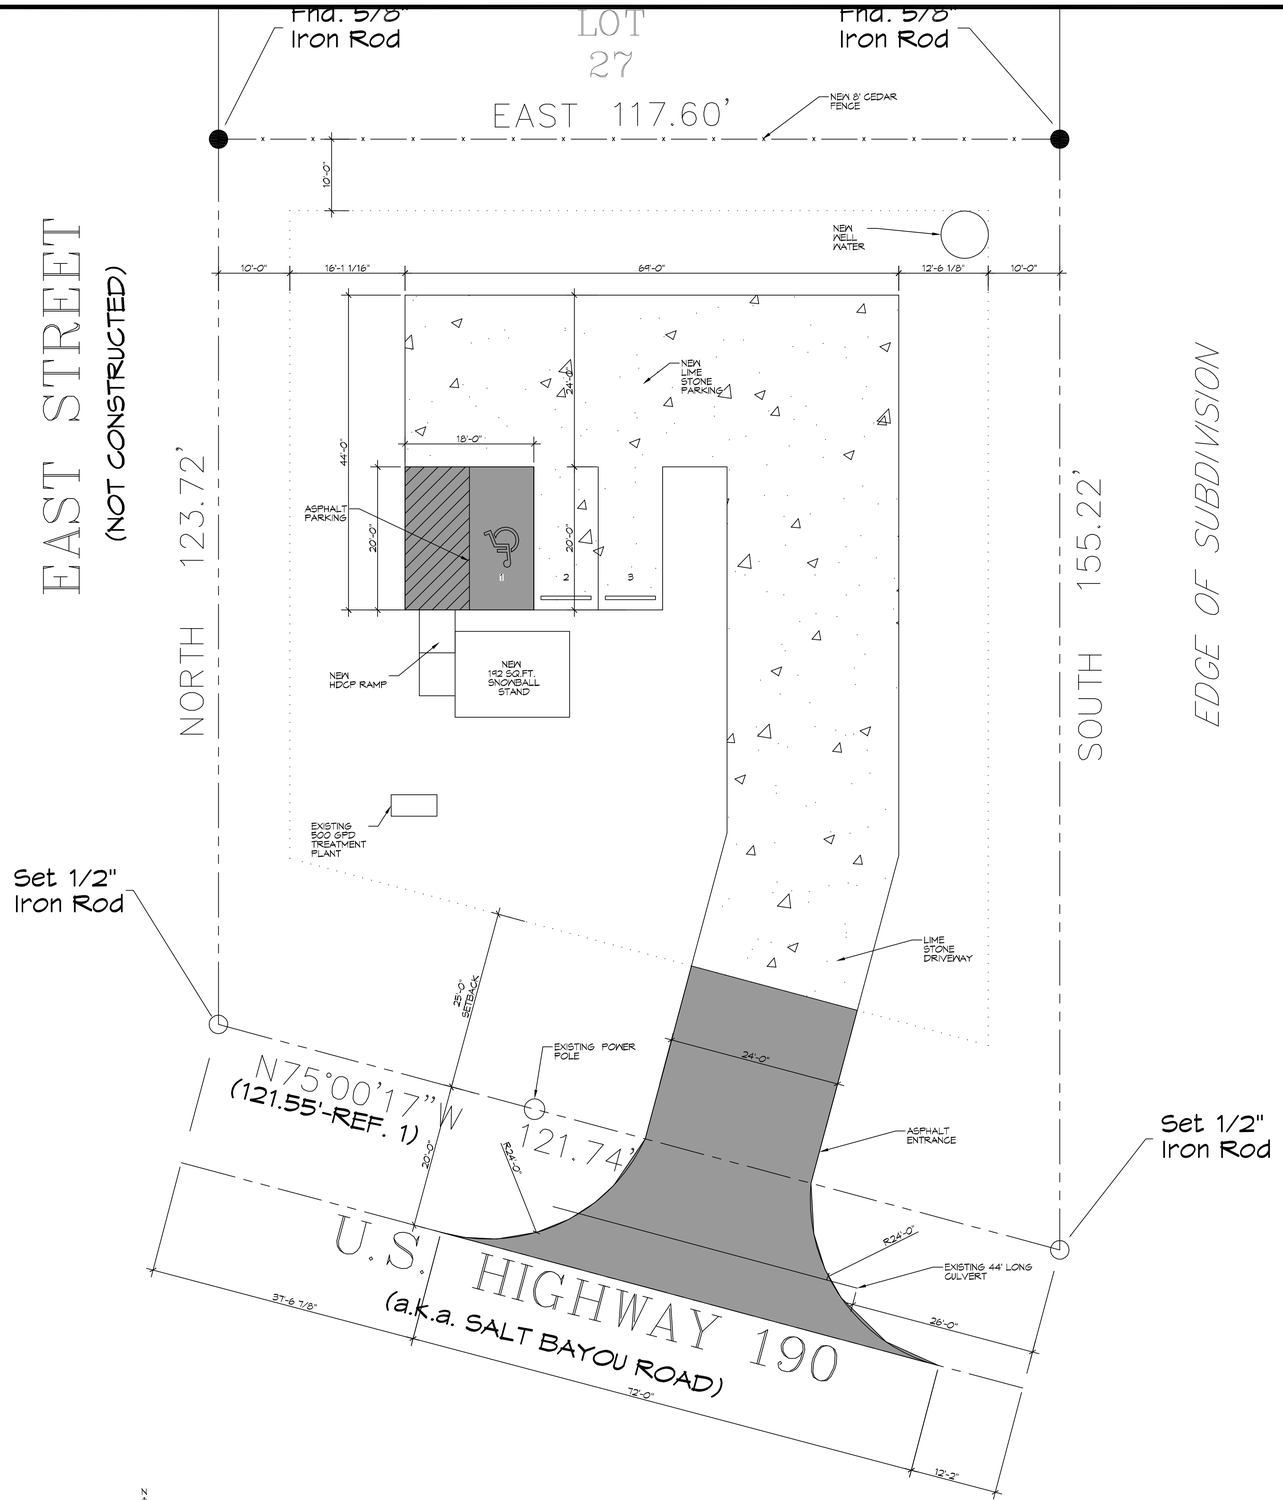

1 SITE PLAN
SCALE: 1" = 10'-0"

PLANNING

LOT 28 - 31 SQ. 7
ZONED HIGHWAY COMMERCIAL

FLOOD ZONE

ZONE "C"

BUILDING ELEVATION

BASE FLOOD ELEVATION = C
BFE = N/A
FINISHED FLOOR ELEVATION = 12" ABOVE NATURAL GRADE

PARKING

1 SPACE PER EACH 350 SQ. FT. OF GROSS FLOOR AREA EXCLUDING STORAGE AREAS WHICH SHALL NOT EXCEED 15 PERCENT OF THE GROSS SQUARE FOOTAGE
AREA: 192 / 350 = 1 REQUIRED
TOTAL OF 3 PARKING SPACES PROVIDED

DAMMON ENGINEERING, INC.
LOUISIANA & MISSISSIPPI
www.dammonengineering.com
info@dammonengineering.com
PH: 985.649.5832
Chief Engineer: Brian Mistich, PE
554 Old Spanish Trail
Slidell, LA 70458

REVISIONS

#	DESCRIPTION	DATE

SEAL:

NEW SNOWBALL STAND
MIKE PISCIOTTA
LOTS 21-31
U.S. HWY 190
SLIDELL, LA

JOB No:	2364	DATE:	02-19-2014
DRAWN BY:	CAD	CHECKED BY:	JMS

THIS DESIGN IS MADE FOR USE WITH THE PROJECT DESCRIBED ON THIS PLAN. ANY OTHER USE OR REPRODUCTION OF THIS DESIGN IS PROHIBITED WITHOUT THE WRITTEN CONSENT OF DAMMON ENGINEERING, INC. THE DESIGN IS INTENDED TO BE VIEWED AS A WHOLE AND NO PART, PIECE, OR DETAIL THEREOF SHALL BE CONSTRUED TO STAND ALONE WITHOUT REFERENCE TO THE REMAINING PORTIONS THEREOF. THE PROJECT IS LOCATED IN LOUISIANA, OR WHERE THE CONSTRUCTION OR OTHER WORK OF PROJECT OCCURS THAT HAS SUFFICIENT CONTACTS WITH LOUISIANA TO SUPPORT THE APPLICATION OF LOUISIANA LAW, THE PARTIES AGREE THAT LOUISIANA LAW SHALL APPLY TO THE DESIGN AND THE RELATIONSHIP OF THE PARTIES. ANY AND ALL DISPUTES ARISING OUT OF OR RELATED TO THE DESIGN SHALL BE DECIDED BY ARBITRATION IN ST. TAMMANY PARISH, LOUISIANA, UNDER THE RULES OF THE AMERICAN ARBITRATION ASSOCIATION.

SHEET TITLE:
SITE PLAN

DRAWING NUMBER:
C101

SHEET No: 3 of 1