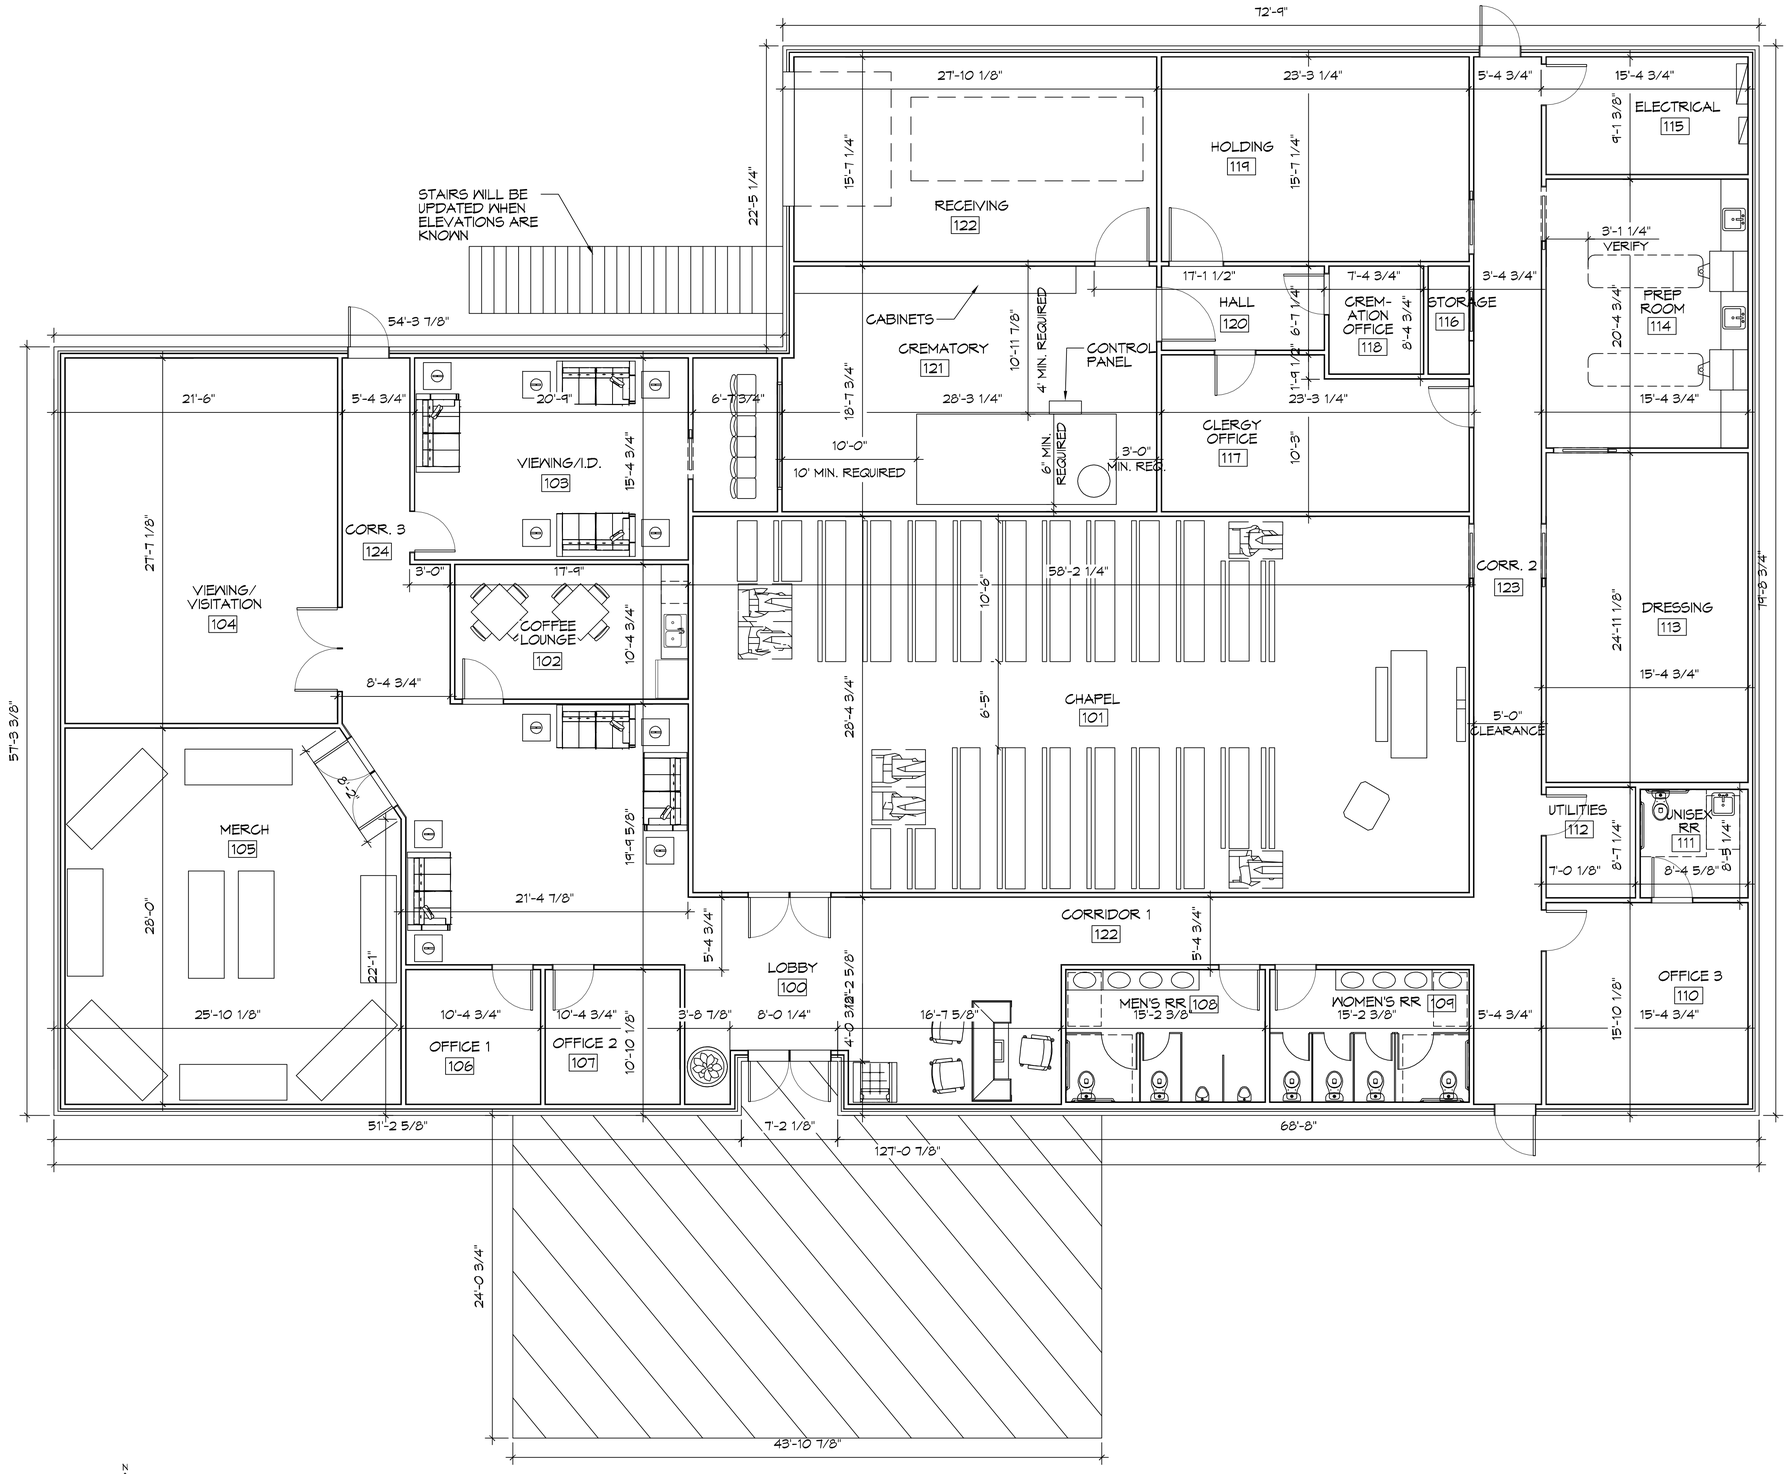

1 FLOOR PLAN
SCALE: 3/16"=1'-0"

DAMMON ENGINEERING, INC.
LOUISIANA & MISSISSIPPI

www.dammonengineering.com
info@dammonengineering.com
PH: 985.649.5832

Chief Engineer: Brian Mistich, PE
554 Old Spanish Trail
Slidell, LA 70458

#	DESCRIPTION	DATE

REVISIONS

SEAL:

PRELIMINARY NOT FOR CONSTRUCTION

NEW FUNERAL HOME

LOT 32A DONNAN RD.
NEW ORLEANS, LA 70126

JOB No:	2360	DATE:	06-10-2019
DRAWN BY:	JAGMVA	CHECKED BY:	CKD

These drawings and specifications, images, and arrangements represented, thereby, are and shall remain the property of Dammon Engineering, and are not to be used, loaned, copied, or disclosed without written consent of Dammon Engineering. Visual contact with these drawings or specifications shall constitute conclusive evidence of acceptance of these restrictions.

SHEET TITLE:
FLOOR PLAN

DRAWING NUMBER:
A101

SHEET No: 6 of # 7

FILE NAME: J:_Commercial\Bond Funeral Home\Drawings\Current Drawings\A101 - Floor Plan.dwg PLOT DATE & TIME: Monday, June 10, 2019 4:18:23 PM

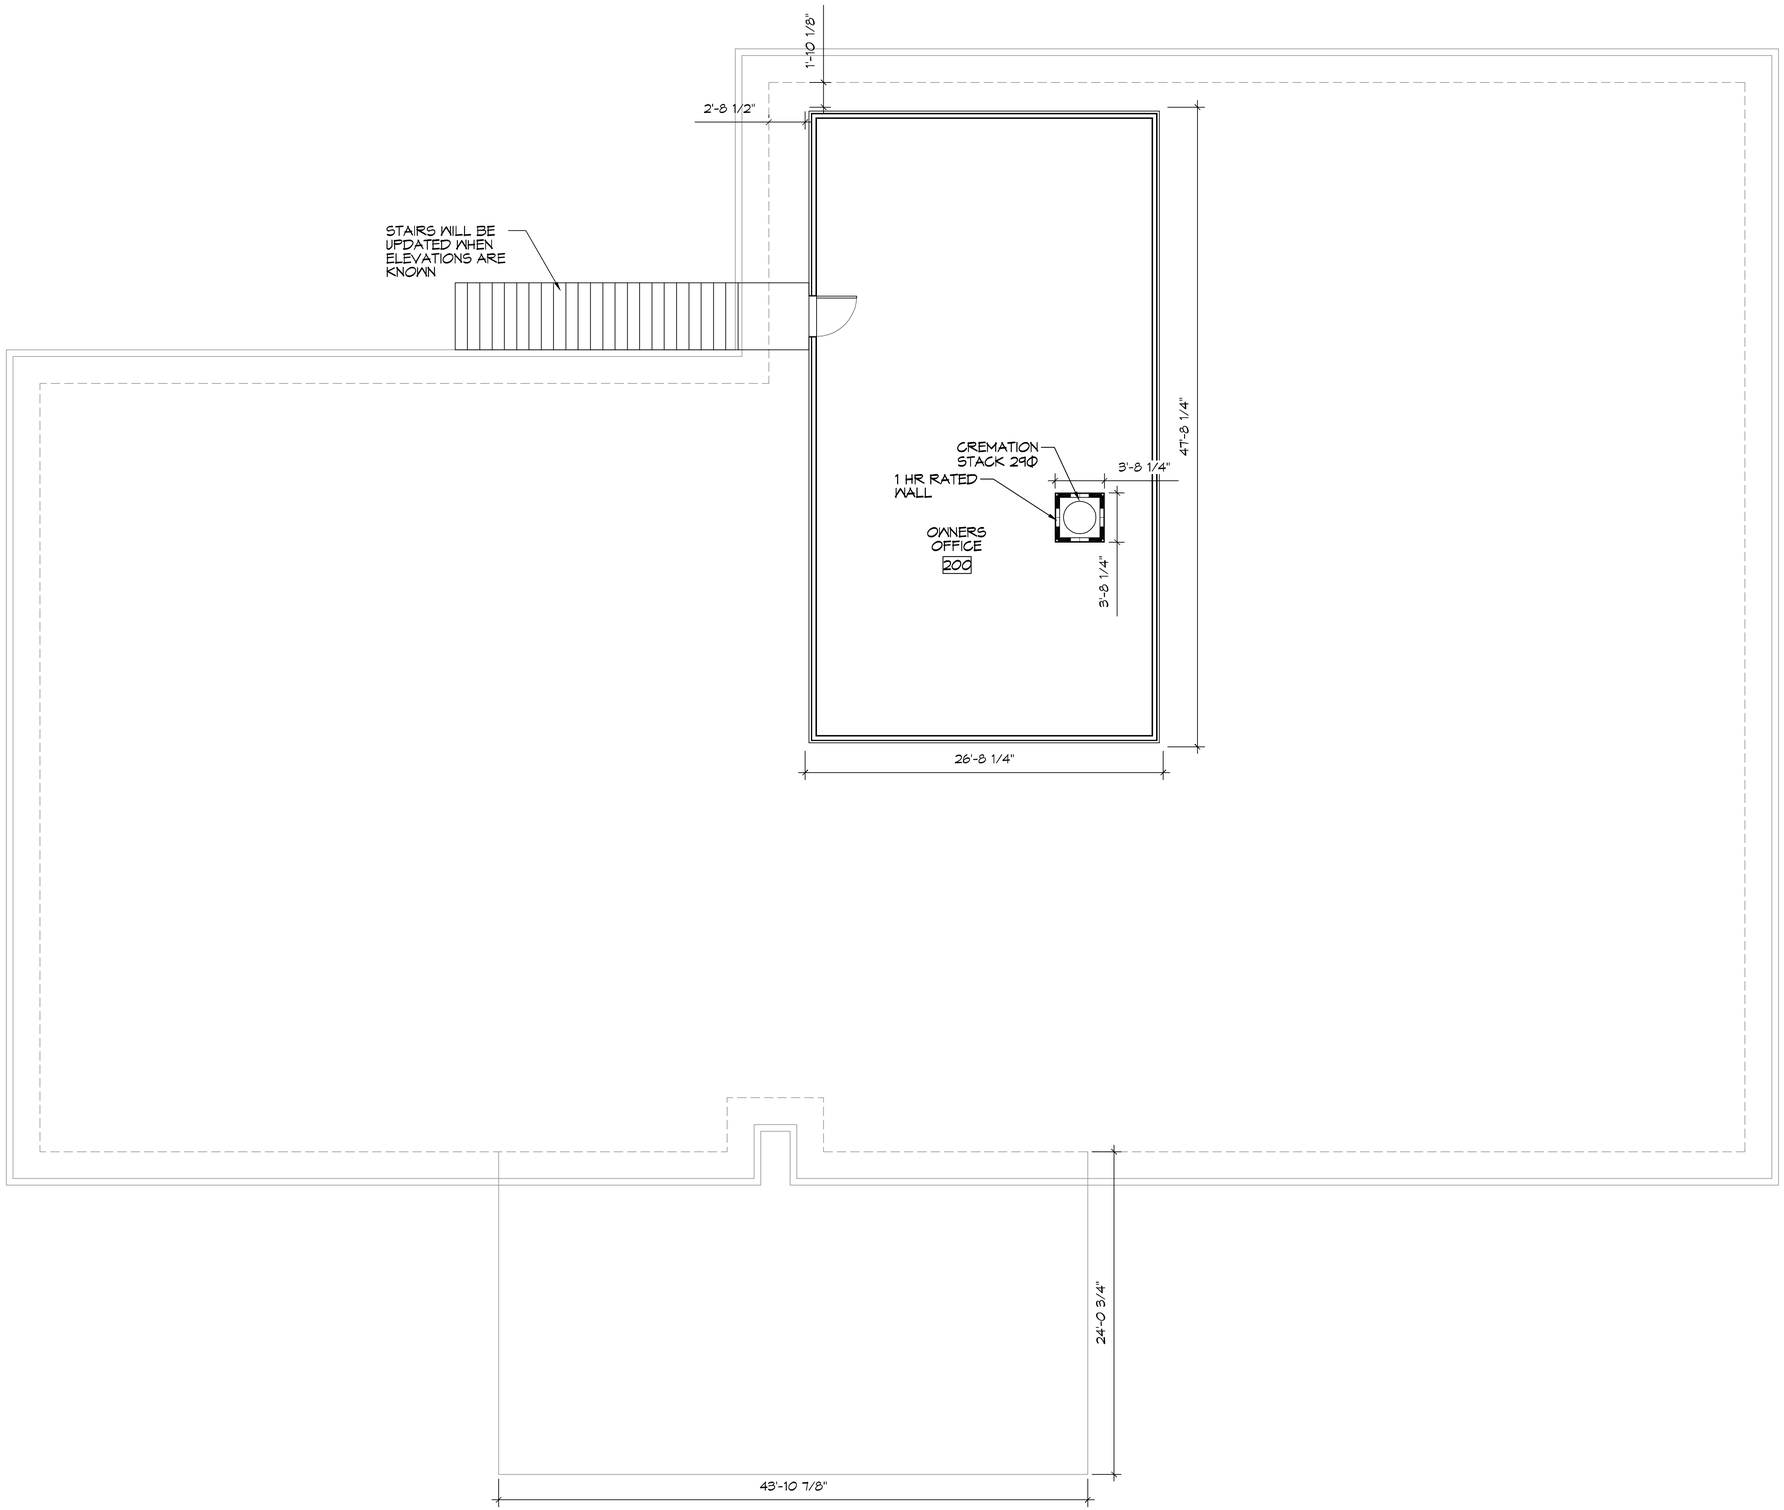

N

1 FLOOR PLAN
SCALE: 3/16"=1'-0"

DAMMON ENGINEERING, INC.
LOUISIANA & MISSISSIPPI

www.dammonengineering.com
info@dammonengineering.com
PH: 985.649.5832

Chief Engineer: Brian Mistich, PE
554 Old Spanish Trail
Slidell, LA 70458

#	DESCRIPTION	DATE

REVISIONS

SEAL:

PRELIMINARY NOT FOR CONSTRUCTION

NEW FUNERAL HOME

LOT 32A DONNAN RD.
NEW ORLEANS, LA 70126

JOB No:	2360	DATE:	06-10-2019
DRAWN BY:	JAG/MA	CHECKED BY:	CAD

The design, drawings, and specifications, images and arrangements represented herein are the exclusive property of Dammon Engineering, and no part shall be used or reproduced without the express written consent of Dammon Engineering. Any use of these documents by the owner for purposes other than those agreed to by Dammon Engineering, based upon, and in strict compliance with, the contract between the owner and Dammon Engineering, is prohibited. Dammon Engineering, Inc. retains all rights, including all "land and other intellectual property rights" in the plans and specifications.

SHEET TITLE:
SECOND LEVEL FLOOR PLAN

DRAWING NUMBER:

A103

SHEET No: 6 of # 7

FILE NAME: J:\- Commercial\Proj Funeral Home\Drawings\Current Drawings\A103 - 400b Plan.dwg PLOT DATE & TIME: Monday, June 10, 2019 4:07:19 PM