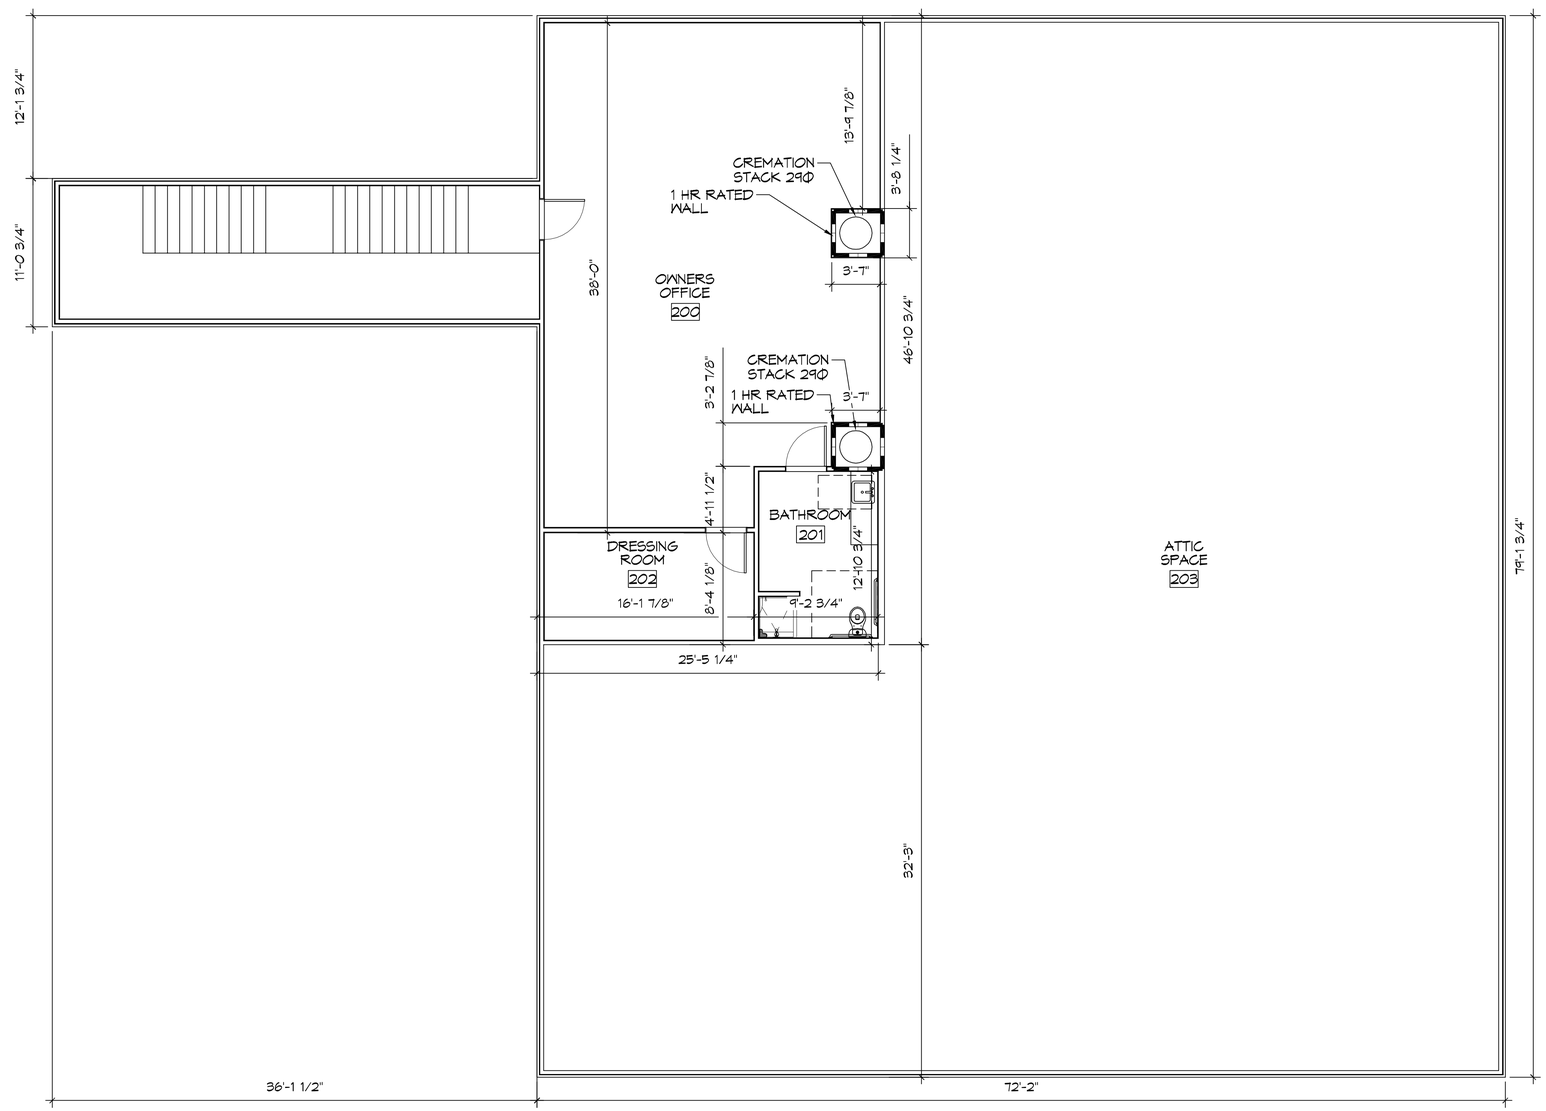

N

3 FLOOR PLAN

SCALE: 3/16"=1'-0"

DAMMON ENGINEERING, INC.
LOUISIANA & MISSISSIPPI

Chief Engineer: Brian Mistich, PE
554 Old Spanish Trail
Slidell, LA 70458

www.dammonengineering.com
info@dammonengineering.com
PH: 985.649.5832

REVISIONS

#	DESCRIPTION	DATE

SEAL:

NEW FUNERAL HOME

4800 DONNAN ROAD
NEW ORLEANS, LA

JOB No:	2360	DATE:	07-03-2018
DRAWN BY:	JAG+VA	CHECKED BY:	CKD

This drawing, as an instrument, remains and is an unpublished work by Dammon Engineering, Inc. and shall remain the property of Dammon Engineering, Inc. and shall not be used for other projects or extensions to this project except by agreement in writing and with appropriate compensation to Dammon Engineering, Inc. and shall not be used by any person for any purpose not specifically agreed to in writing by Dammon Engineering, Inc.

SHEET TITLE:
SECOND LEVEL FLOOR PLAN

DRAWING NUMBER:

A102

SHEET No: 3 of # 5

FILE NAME: J:_Commercial\Bard Funeral Home\Drawings\Current Drawings\A103 - Attic Plan.dwg PLOT DATE & TIME: Wednesday, July 03, 2018 3:59:04 PM