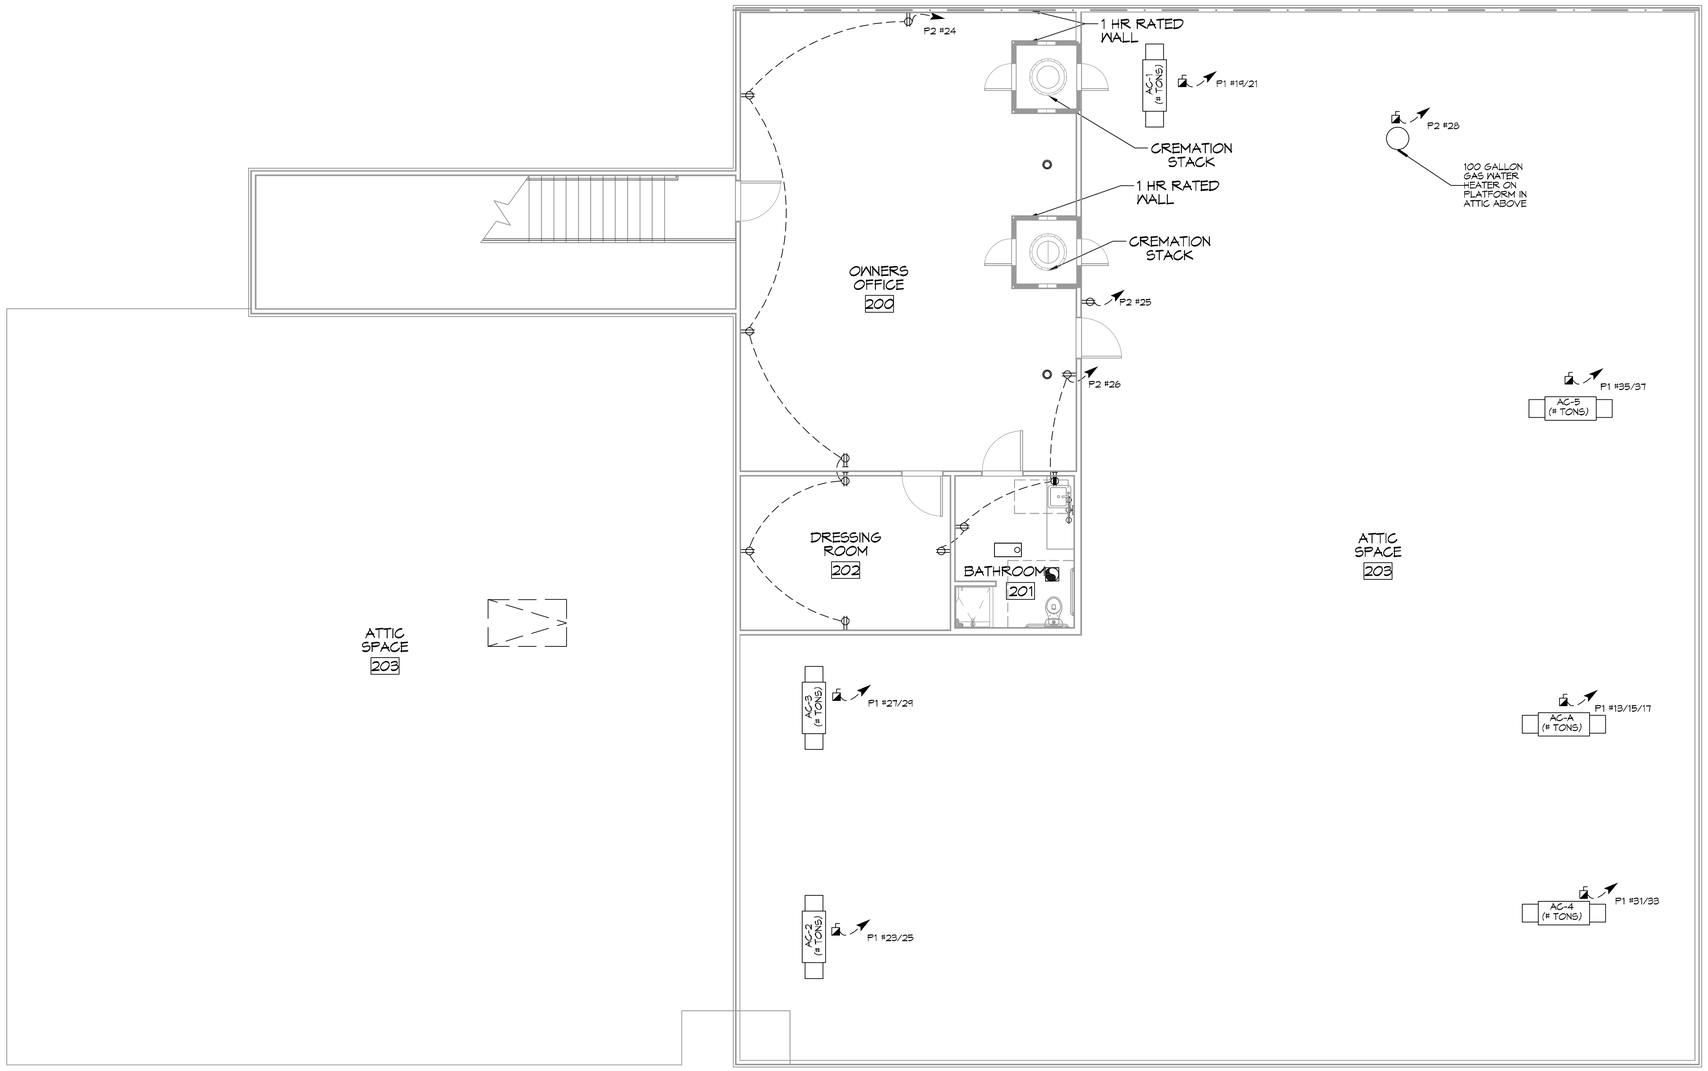

28 SECOND FLOOR POWER PLAN
SCALE: 3/16"=1'-0"

DAMMON ENGINEERING, INC.
LOUISIANA & MISSISSIPPI
www.dammonengineering.com
info@dammonengineering.com
PH: 985.649.5832
Chief Engineer: Brian Mistich, PE
554 Old Spanish Trail
Slidell, LA 70458

#	DESCRIPTION	DATE

REVISIONS

SEAL:

NEW FUNERAL HOME

BOYD FAMILY FUNERAL HOME

4800 DONNAN ROAD
NEW ORLEANS, LA

JOB No:	2396	DATE:	07-30-2018
DRAWN BY:	JAG/VA	CHECKED BY:	CKD

The design, drawings and specifications, images and information represented, thereon or therein are the property of Dammon Engineering and are protected by copyright. Any reproduction, publication or use of the design, drawings and specifications without the consent of Dammon Engineering, Inc. is prohibited.

SHEET TITLE:
SECOND FLOOR POWER PLAN

DRAWING NUMBER:
E103

SHEET No: 21 of # 29

FILE NAME: J:\- Commercial\2396 - Boyd Funeral Home\Drawings\Current Drawings\E103 - SECOND FLOOR POWER.dwg PLOT DATE & TIME: Thursday, August 29, 2019 2:37:08 PM