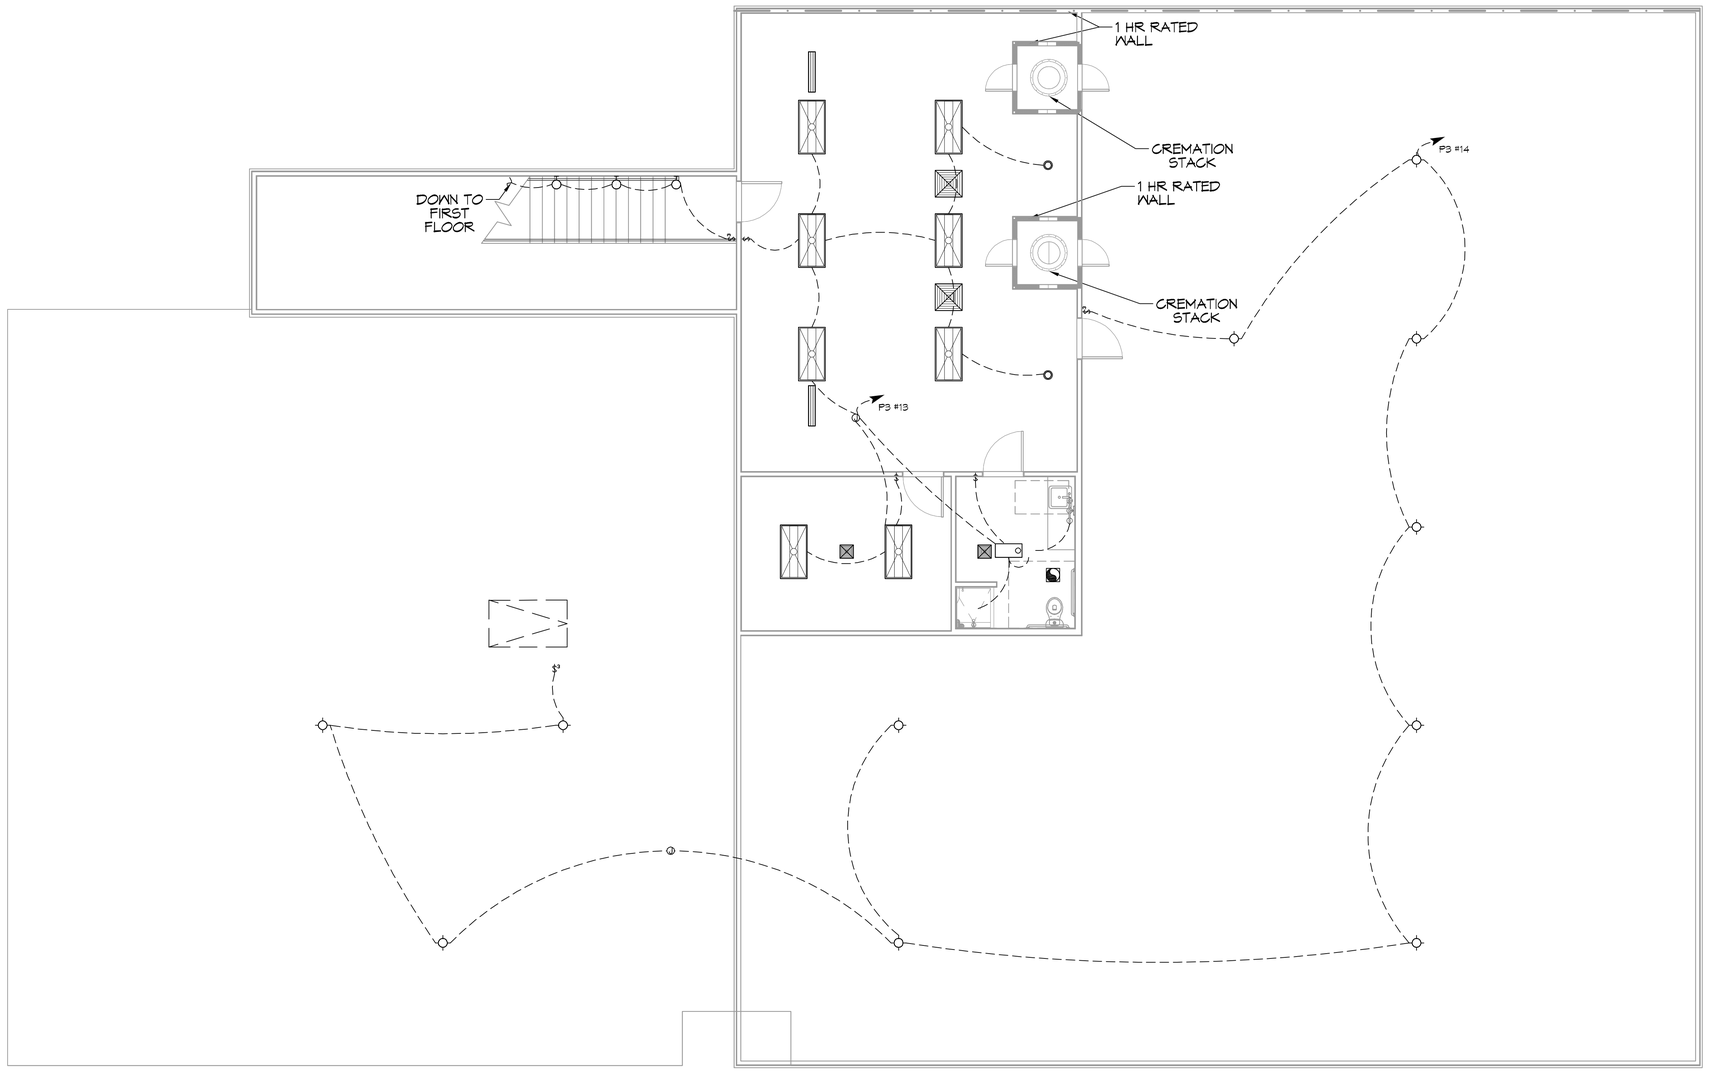

29 SECOND FLOOR LIGHTING PLAN
SCALE: 3/16"=1'-0"

N

DAMMON ENGINEERING, INC.
LOUISIANA & MISSISSIPPI

Chief Engineer: Brian Mistich, PE
554 Old Spanish Trail
Slidell, LA 70458
www.dammonengineering.com
info@dammonengineering.com
PH: 985.649.5832

#	DESCRIPTION	DATE

REVISIONS

SEAL:

NEW FUNERAL HOME

BOYD FAMILY FUNERAL HOME

4800 DONNAN ROAD
NEW ORLEANS, LA

JOB No:	2396
DATE:	07-30-2018
DRAWN BY:	JASWA
CHECKED BY:	CKD

This plans and/or specs are, and shall remain, the property of Dammon Engineering, Inc. and are protected by Federal Copyright laws. They are not to be used for any other project than that for which they are specifically prepared and adapted without the written consent of Dammon Engineering, Inc. Visual contact with these plans and specs shall constitute proof of knowledge of the Copyright and agreement to its terms and conditions.

SHEET TITLE:
SECOND FLOOR LIGHTING PLAN

DRAWING NUMBER:

E104

SHEET No: 22 of # 23

FILE NAME: J:\- Commercial\2396 - Boyd Funeral Home\Drawings\Current Drawings\E104 - E0100D, E1000D, E1004 (Office) Plan.dwg PLOT DATE & TIME: Thursday, August 29, 2019 2:39:18 PM