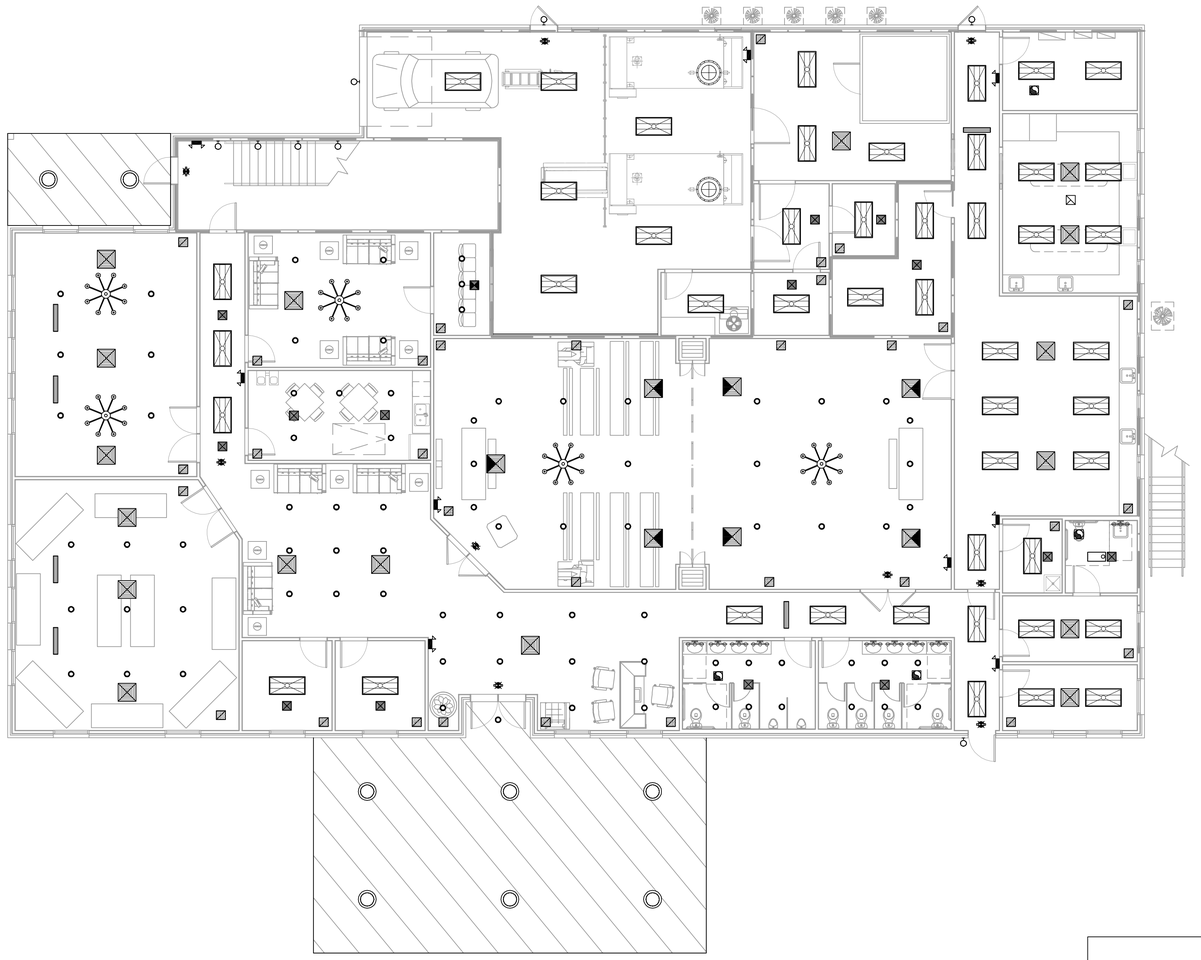

14 REFLECTED CEILING PLAN FIRST FLOOR PLAN
SCALE: 1/8"=1'-0"

LEGEND

- ATTIC ACCESS HATCH AND LADDER
- SUPPLY AIR GRILLE
- RETURN AIR GRILLE
- AIR SUPPLY GRILLE
- EXHAUST FAN
- CREMATORY STACK
- RECESSED LIGHT
- EXIT LIGHT
- WALL SCONCE LIGHT
- 2X4 FLUORESCENT
- VANITY LIGHT
- CHANDELIER
- EMERGENCY LIGHT

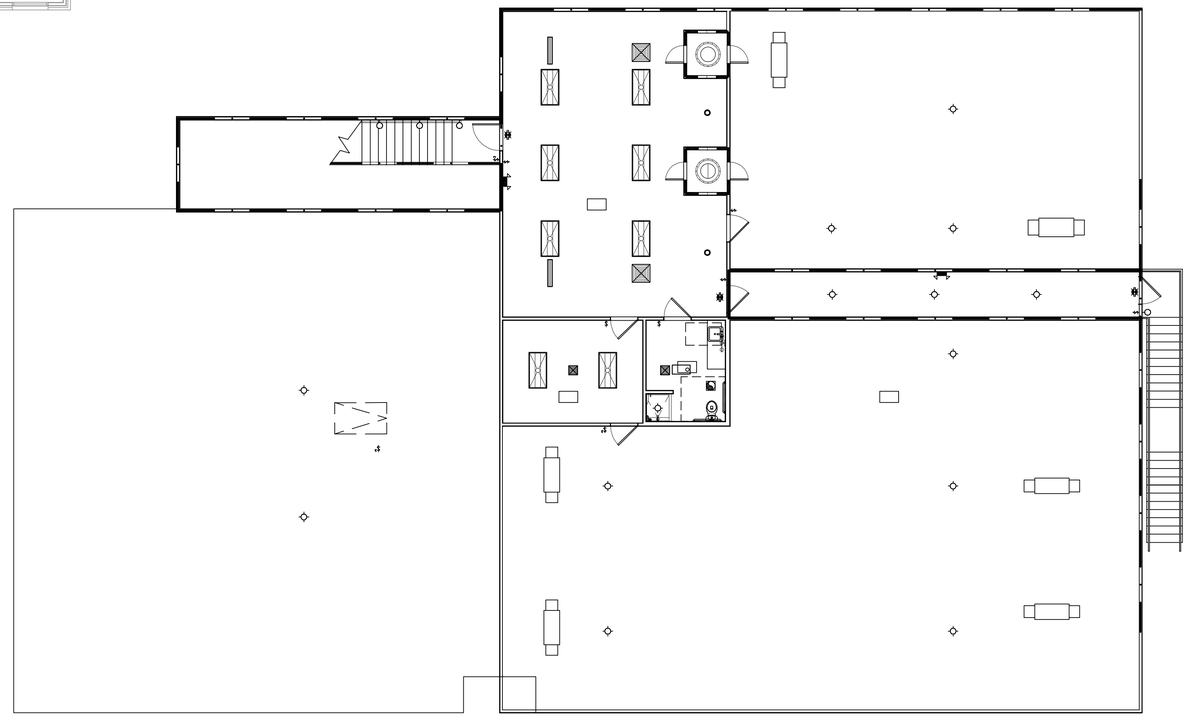

15 REFLECTED CEILING PLAN SECOND FLOOR PLAN
SCALE: 1/8"=1'-0"

DAMMON ENGINEERING, INC.
LOUISIANA & MISSISSIPPI
www.dammonengineering.com
info@dammonengineering.com
PH: 985.649.5832
Chief Engineer: Brian Mistich, PE
554 Old Spanish Trail
Slidell, LA 70458

#	DESCRIPTION	DATE

REVISIONS

SEAL:

NEW FUNERAL HOME

BOYD FAMILY FUNERAL HOME

4800 DONMAN ROAD
NEW ORLEANS, LA

JOB No:	2398
DATE:	10-10-2019
DRAWN BY:	JASMYA
CHECKED BY:	CKD

The design drawings and specifications, designs and drawings represents intellectual property of Dammon Engineering and shall remain the property of Dammon Engineering, and are not to be used for any other purpose than the specific project for which they were prepared, and are not to be reproduced, changed or copied in any form or manner whatsoever, nor are they to be assigned to any third party without first obtaining the written permission and consent of Dammon Engineering. Should conflict arise between drawings & specifications, work contractor shall notify Dammon Engineering for clarification before proceeding.

SHEET TITLE:
REFLECTED CEILING PLANS

DRAWING NUMBER:
A104

SHEET No: 11 of # 23

FILE NAME: J:\- Commercial\2398 - Boyd Funeral Home\Drawings\Current Drawings\A104 - Reflected Ceiling Plan.dwg PLOT DATE & TIME: Thursday, October 10, 2019 3:33:33 PM