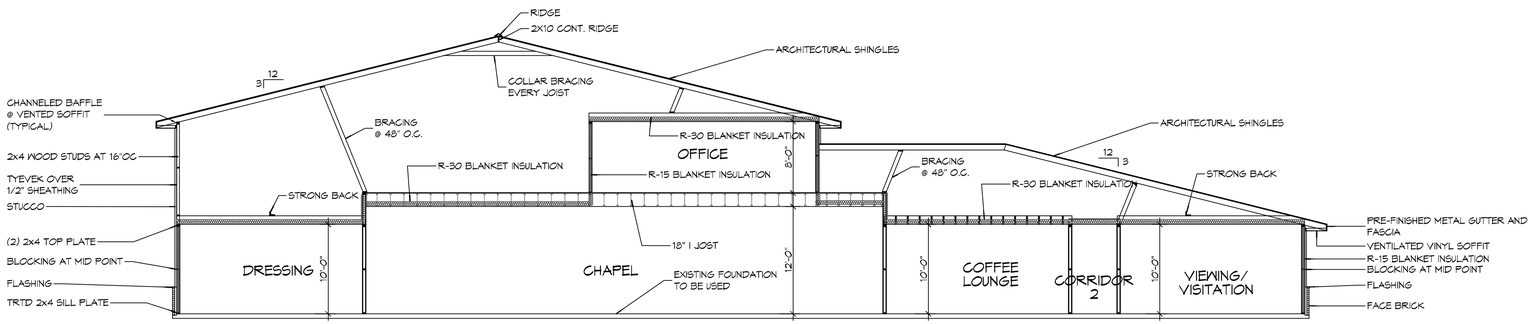

D
A105 | A101

TYPICAL SECTION

SCALE: 1/8 = 1'-0"

DAMMON ENGINEERING, INC.
LOUISIANA & MISSISSIPPI

Chief Engineer: Brian Mistich, PE
554 Old Spanish Trail
Slidell, LA 70458

www.dammonengineering.com
info@dammonengineering.com
PH.: 985.649.5832

REVISIONS

#	DESCRIPTION	DATE

SEAL:

NEW FUNERAL HOME

BOYD FAMILY FUNERAL HOME

4800 DONNMAN ROAD
NEW ORLEANS, LA

The drawings, specifications, designs and arrangements represented thereby are property of Dammon Engineering and are subject to copyright protection. They are not to be used, reproduced or copied in whole or in part, nor are they to be given to others without the prior written consent of Dammon Engineering. Visual contact with these drawings or specifications shall constitute acceptance of the foregoing restrictions.

JOB No:	2946	DATE:	10-10-2018
DRAWN BY:	CKD	CHECKED BY:	CKD

SHEET TITLE:
BUILDING SECTION

DRAWING NUMBER:

A105

SHEET No: 12 of # 23

FILE NAME: J:_Dammon\2946 - Boyd Funeral Home\Drawings\Current Drawings\A105 - SECTION.dwg PLOT DATE & TIME: Thursday, October 18, 2018 3:24:54 PM